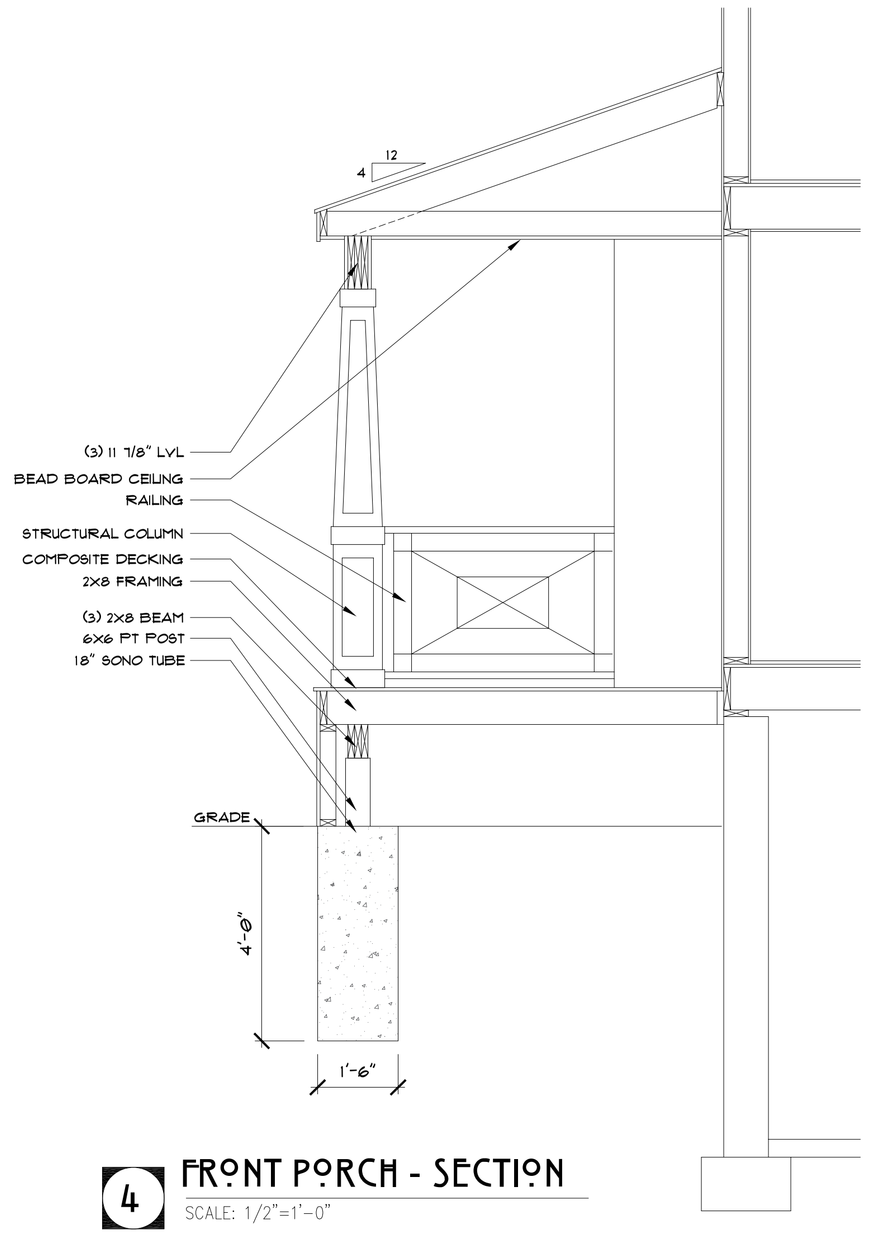

4 FRONT PORCH - SECTION

SCALE: 1/2"=1'-0"

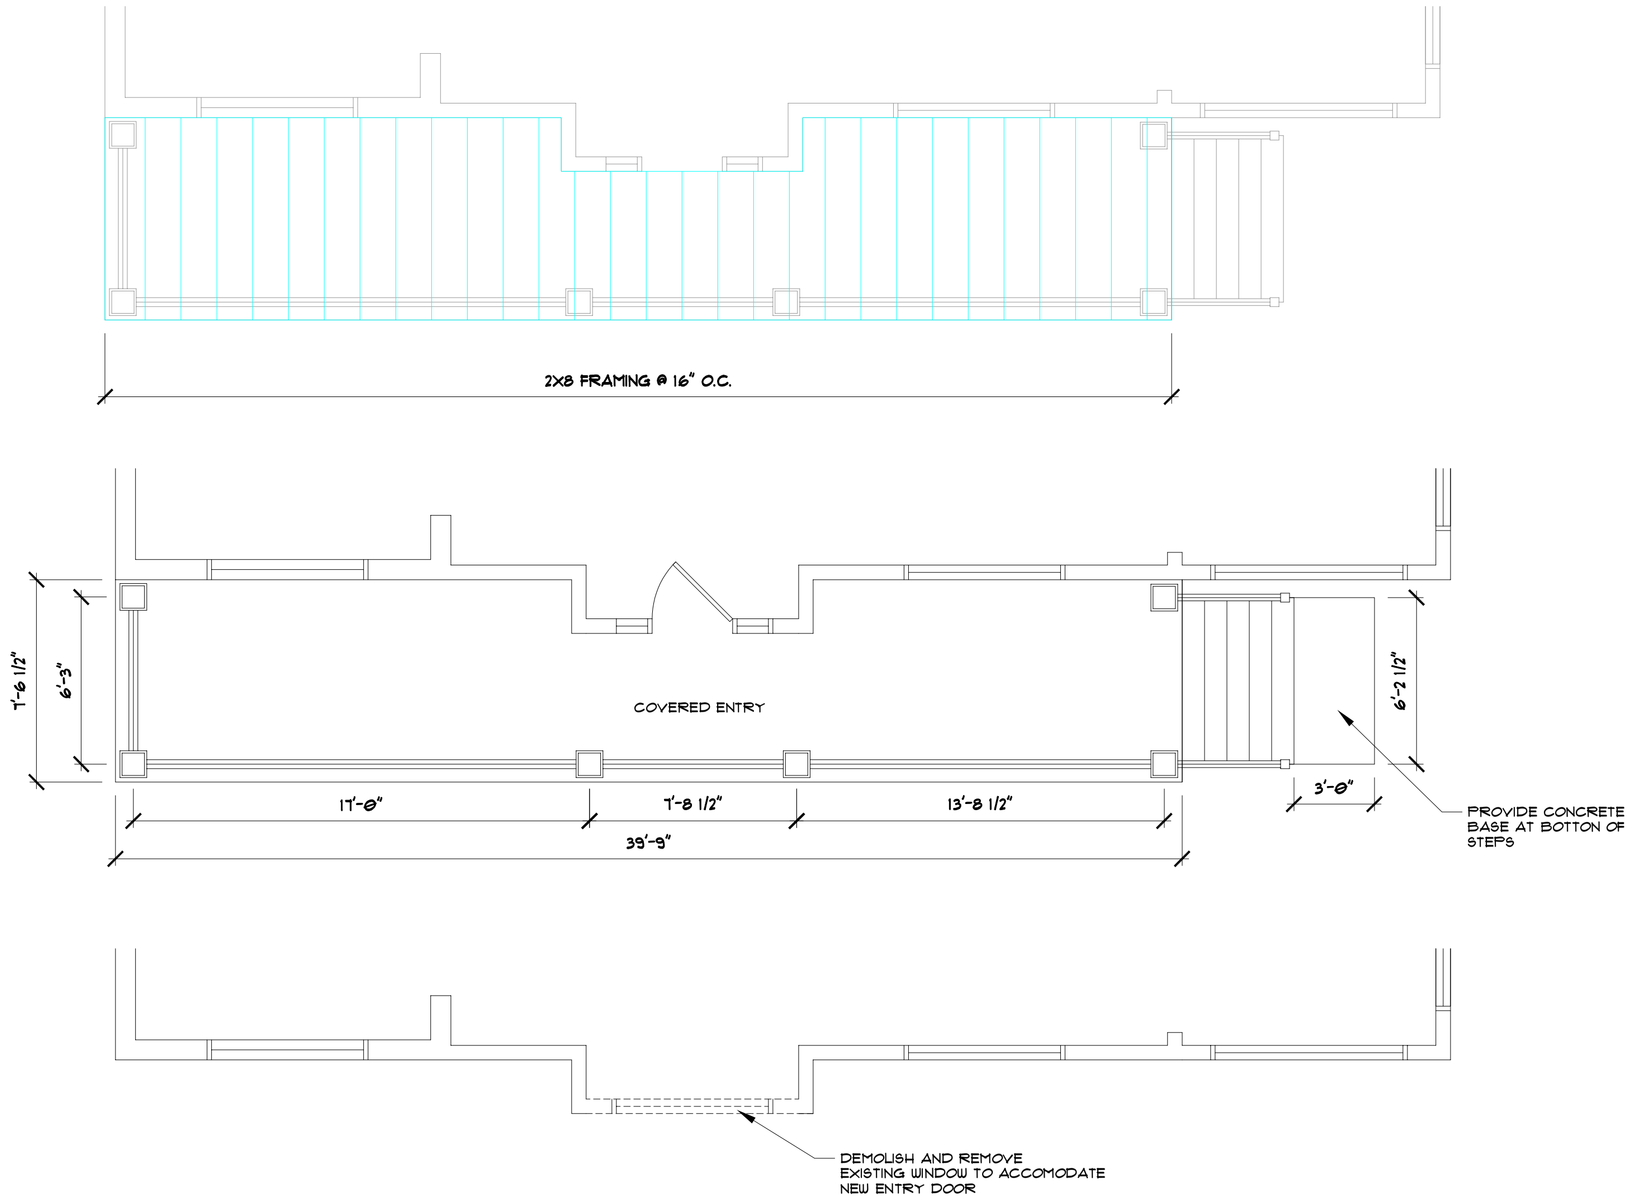

3 FRONT PORCH - DEMO PLAN - PLAN - FRAMING PLAN

SCALE: 1/4"=1'-0"

2 FRONT PORCH ELEVATION - FRONT

SCALE: 1/4"=1'-0"

1 FRONT PORCH ELEVATION - SIDE

SCALE: 1/4"=1'-0"

ARCHITEXONE
ARCHITECTURE | CONSTRUCTION | CONSTRUCTION MANAGEMENT
36 WALNUT STREET SOUTHINGTON CT
WWW.ARCHITEXONE.COM |

PROJECT
HORRIGAN RESIDENCE ADDITION & RENOVATION
21 CRESTHILL PLACE
STANFORD CT

SHEET DESCRIPTION
FRONT PORCH PLAN

REVISIONS

	DATE	
1	__/__/__	PERMIT
2	__/__/__	
3	__/__/__	
4	__/__/__	

DRAWN BY: MR

A-1