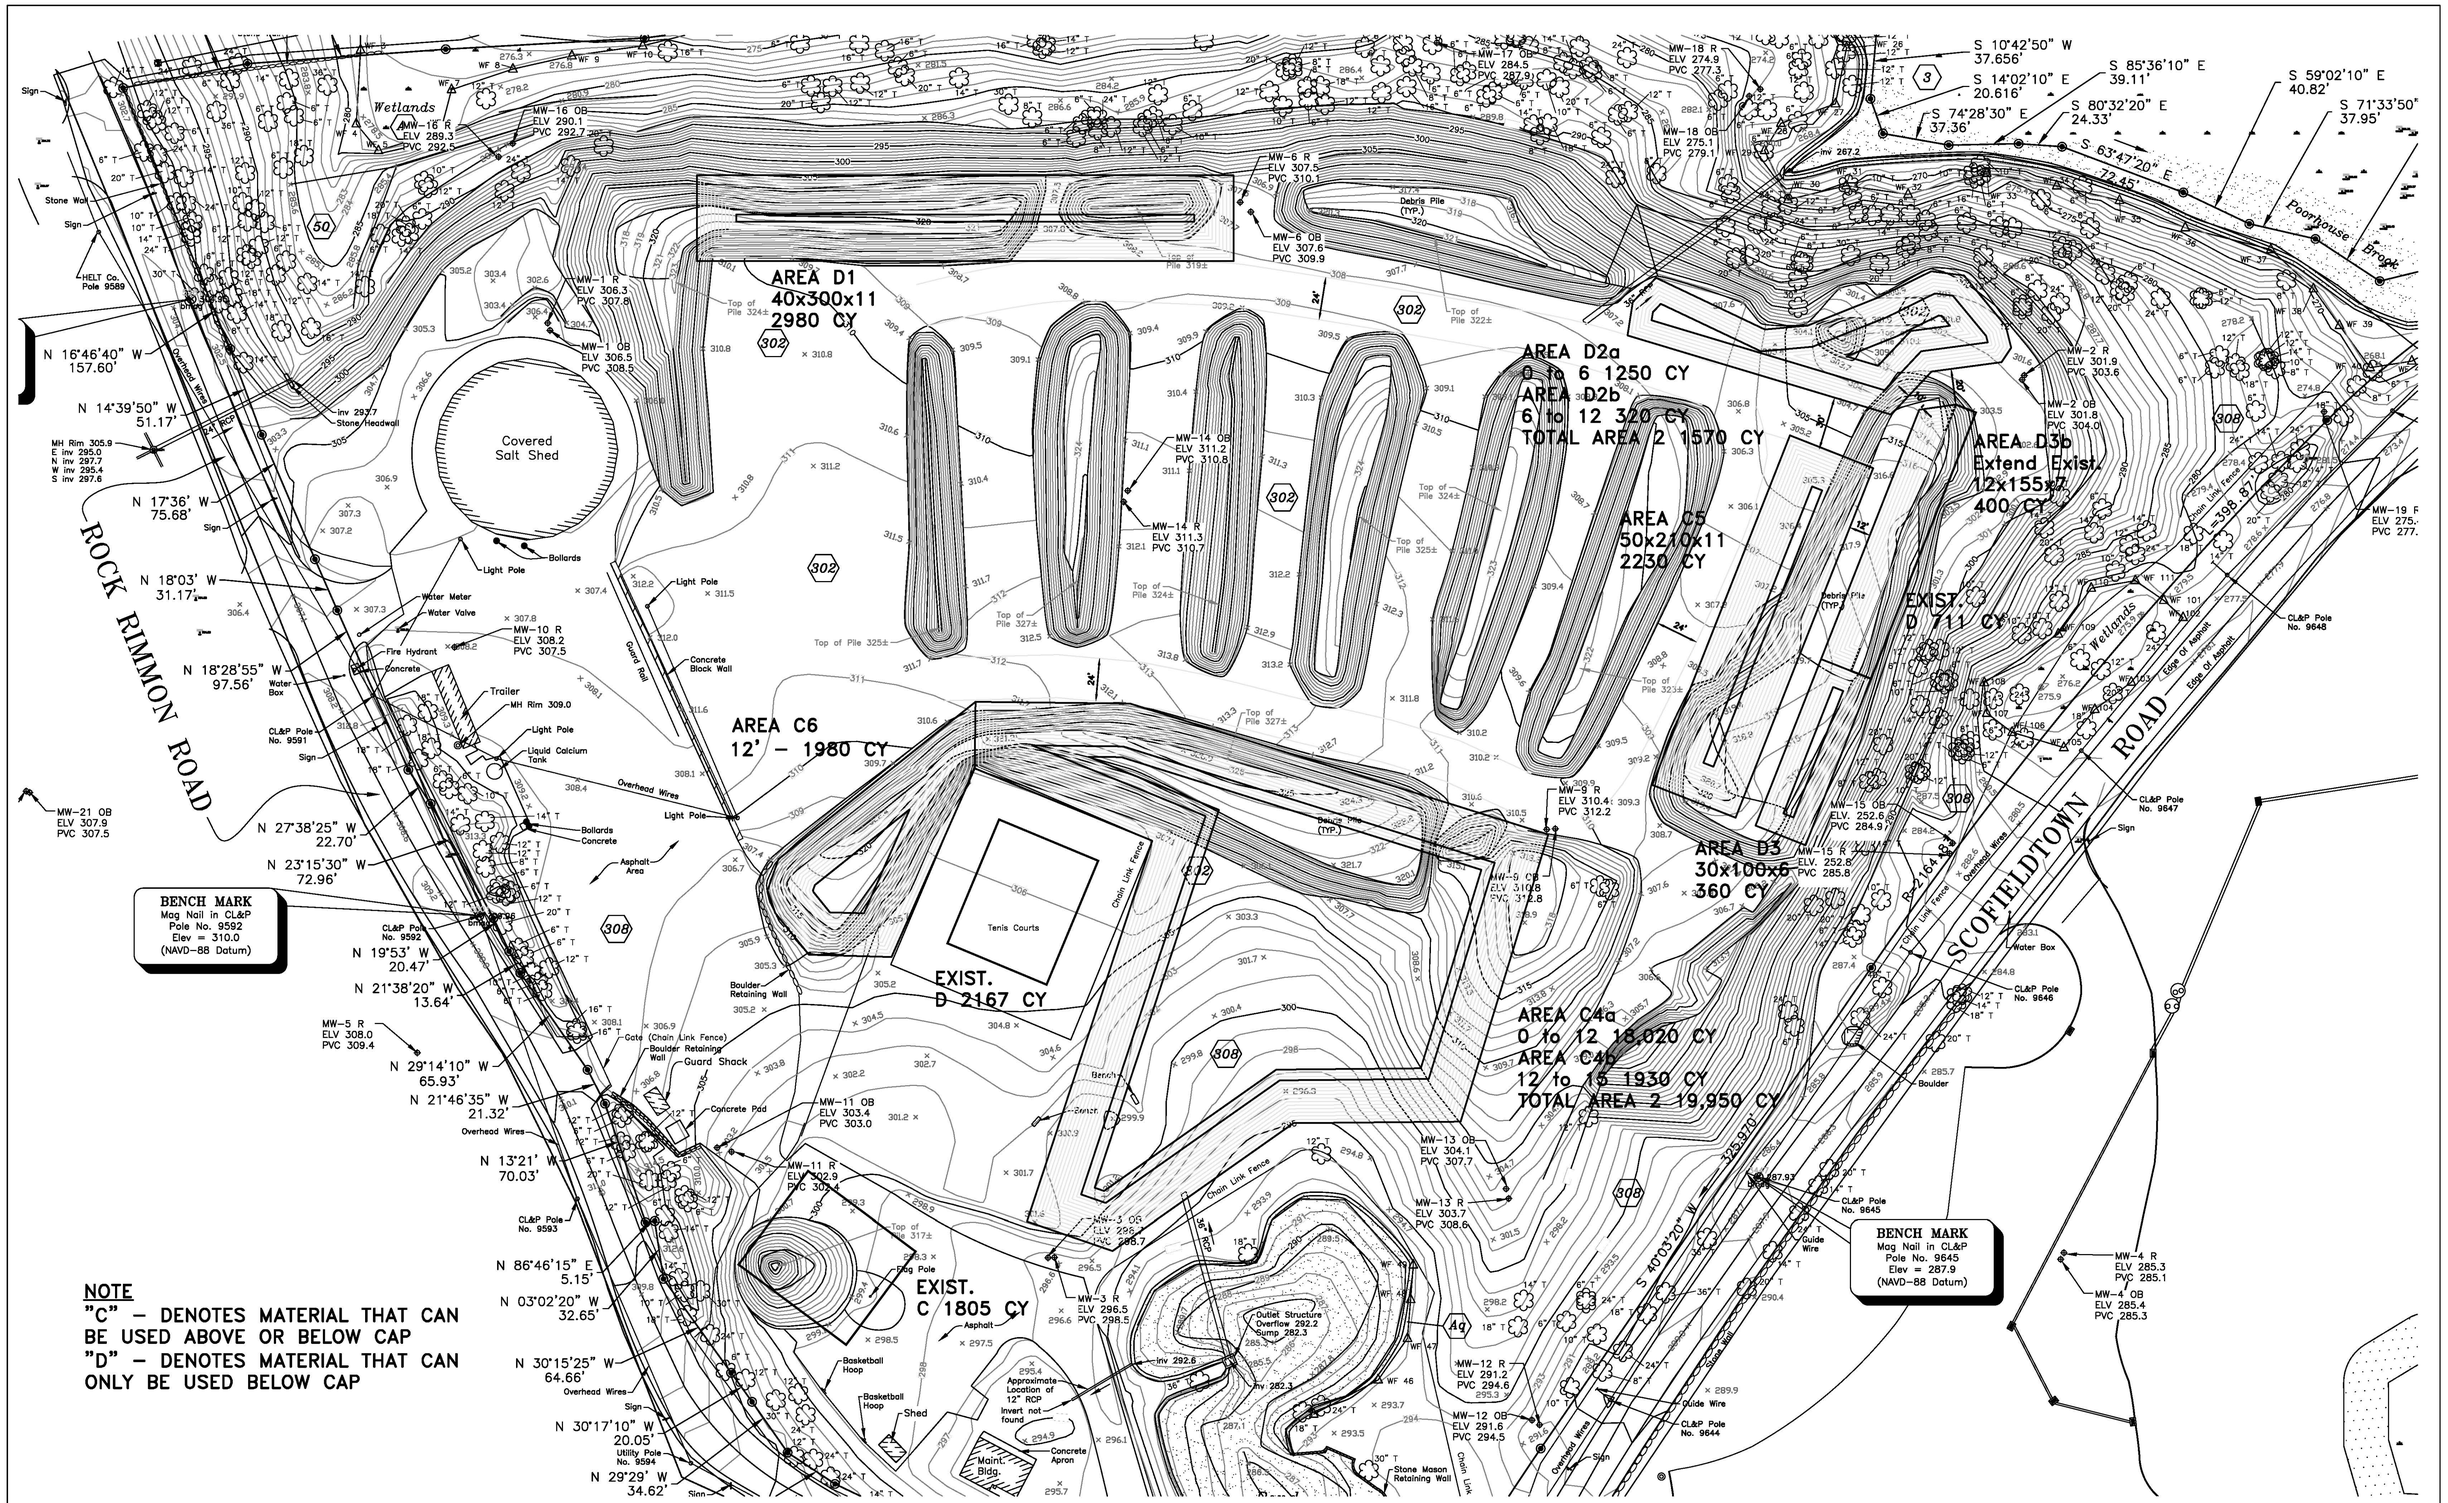

NOTE

"C" – DENOTES MATERIAL THAT CAN BE USED ABOVE OR BELOW CAP

"D" – DENOTES MATERIAL THAT CAN ONLY BE USED BELOW CAP

NO.	DATE	DESCRIPTION	CK. BY

REVISIONS

FILE NO.: scofield fill areas 9–12

SURVEYED BY:	DATE:	DESIGNED BY:	DATE:
EJ Frattaroli	3/16/11	PDG	9/12/12
DRAWN BY:	**DATE:**	**CHECKED BY:**	**DATE:**
EJF/PDG	VAR	JB	9/12/12

Louis Casolo, Jr., P.E.

CITY ENGINEER

SEAL:

CITY OF STAMFORD

OFFICE OF OPERATIONS
ENGINEERING BUREAU

PROJECT TITLE:

SCOFIELDTOWN PARK
DESIGN AND REMEDIATON

DRAWING TITLE:

TEMPORARY SOIL STOCKPILE PLAN

SCALE: 1"=40'

PROJECT NO.: CP0093

DRAWING NO.: TSSP–1

SHEET NO.: 1 OF 1