# Water Lines

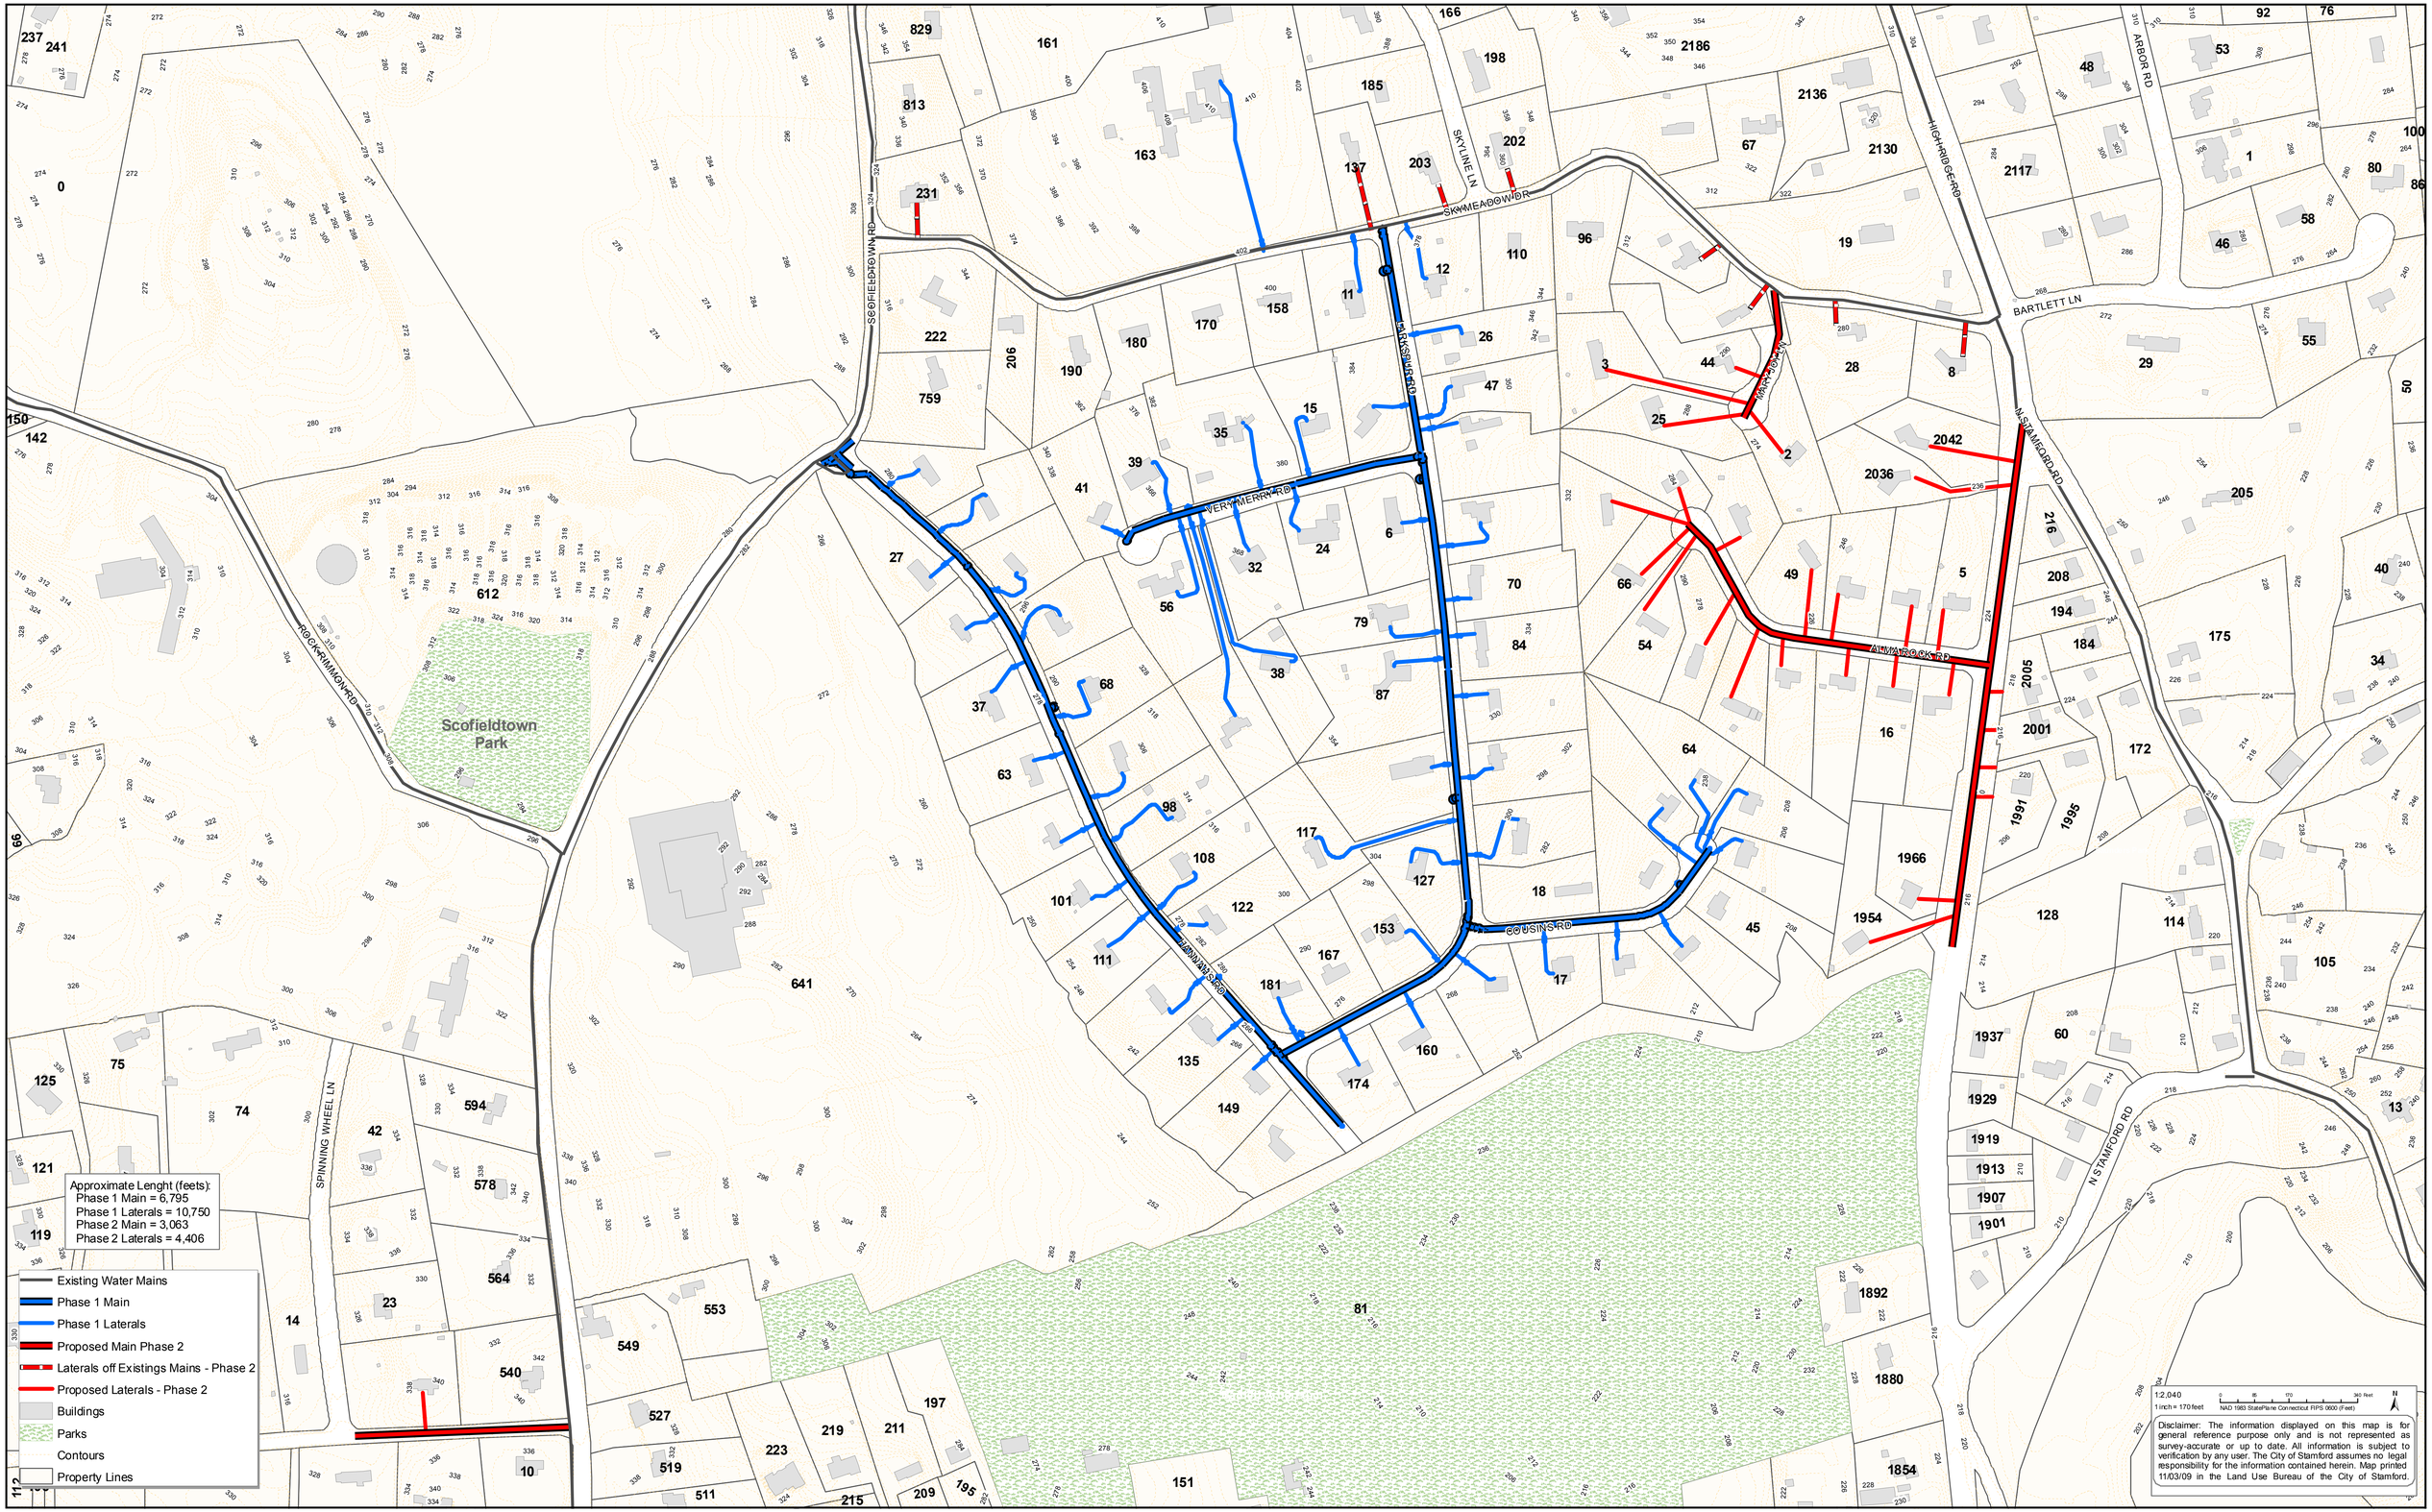

Scofieldtown Park
SCOFIELDTOWN RD
SKYMEADOW DR
SKYLINE LN
HIGHRIDGE RD
ARBOR RD
BARTLETT LN
N STAMFORD RD
ALMAROCK RD
COUSINS RD
VERYMERRY RD
ROCK RIMMON RD
SPINNING WHEEL LN
Approximate Lenght (feets):
Phase 1 Main = 6,795
Phase 1 Laterals = 10,750
Phase 2 Main = 3,063
Phase 2 Laterals = 4,406
Existing Water Mains
Phase 1 Main
Phase 1 Laterals
Proposed Main Phase 2
Laterals off Existings Mains - Phase 2
Proposed Laterals - Phase 2
Buildings
Parks
Contours
Property Lines
1:2,040
1 inch = 170 feet
NAD 1983 StatePlane Connecticut FIPS 0600 (Feet)
Disclaimer: The information displayed on this map is for general reference purpose only and is not represented as survey-accurate or up to date. All information is subject to verification by any user. The City of Stamford assumes no legal responsibility for the information contained herein. Map printed 11/03/09 in the Land Use Bureau of the City of Stamford.