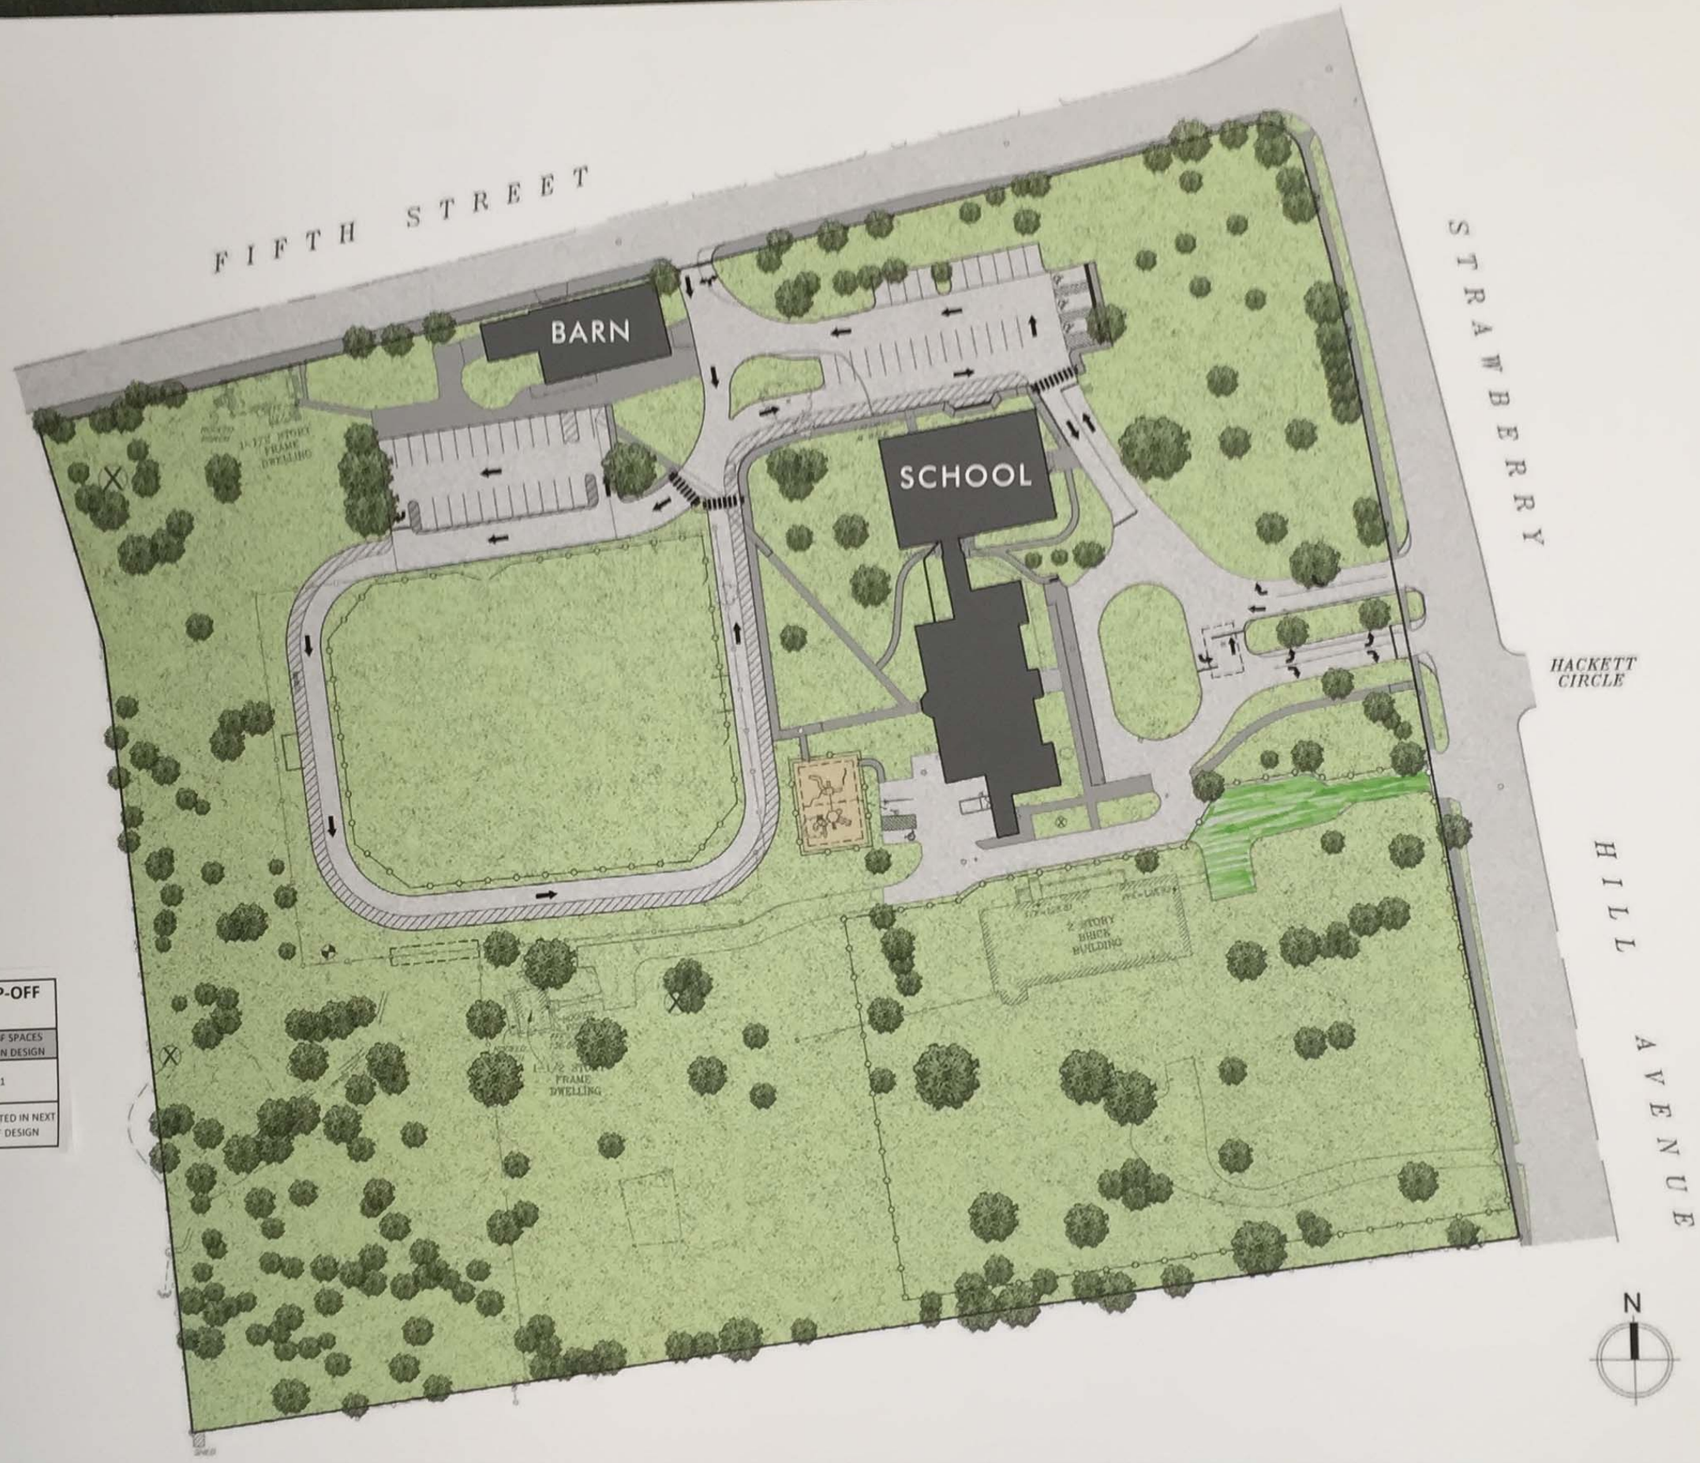

PROJECTED PARENT PICK-UP / DROP-OFF STACKING COMPUTATION		
SCHOOL YEAR	NUMBER OF CARS EXPECTED IN QUEUE	NUMBER OF SPACES PROVIDED IN DESIGN
2016/2017	80	101
2017/2018	97	TO BE ADJUSTED IN NEXT PHASE OF DESIGN

ROGERS INTER-DISTRICT MAGNET EXTENSION

PROPOSED SITE PLAN

OCT 26, 2015

Perkins Eastman