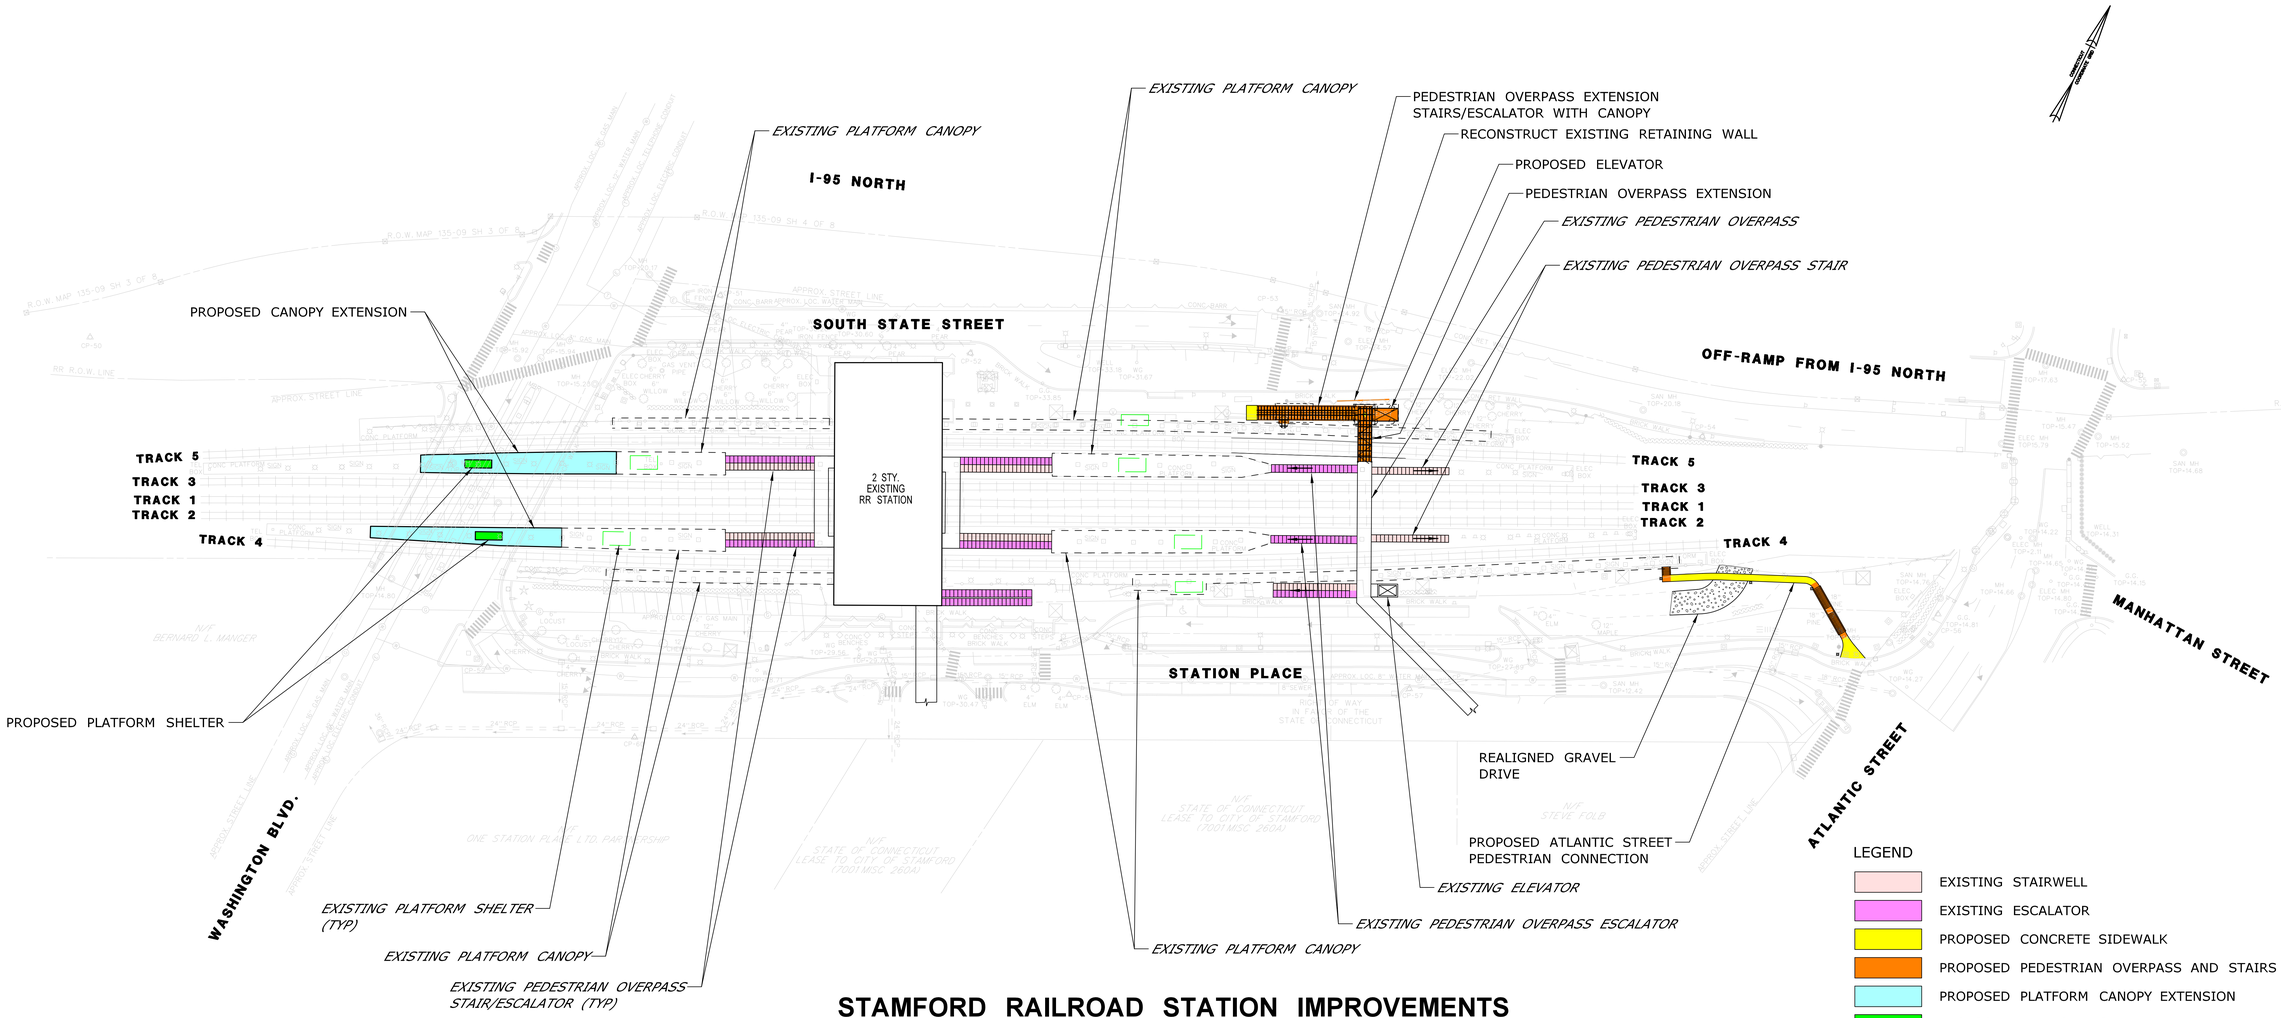

STAMFORD RAILROAD STATION IMPROVEMENTS
STATE PROJECT NO. 301-0157

SCALE IN FEET
0 40 80
SCALE 1"=40'

PARSONS BRINCKERHOFF

3/22/2013 9:48:17 AM
\\SSDA1\TOP1\Jobs\ct\TOP_Projects\01_STATEgPrecs\MISC_Projects\PDFs\Art\Meeting Exhibits\24x36.dgn

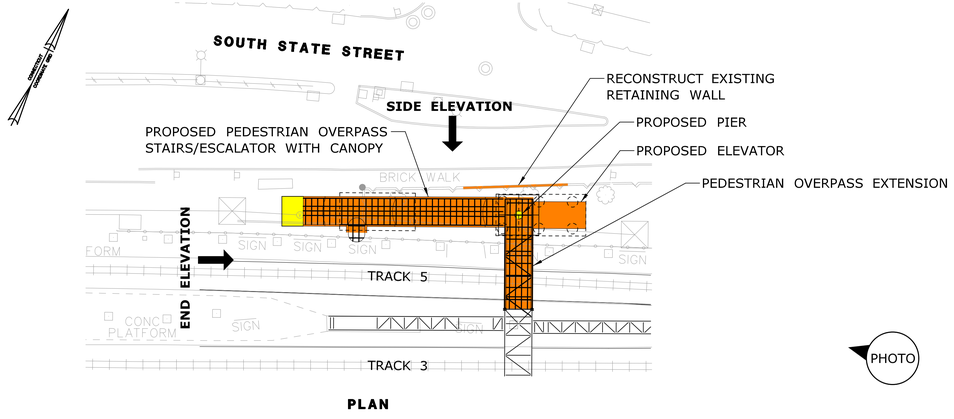

PLAN

PHOTO

PROPOSED PEDESTRIAN OVERPASS EXTENSION LOCATION
(VIEW FROM PLATFORM LOOKING TOWARDS EXISTING PEDESTRIAN OVERPASS)

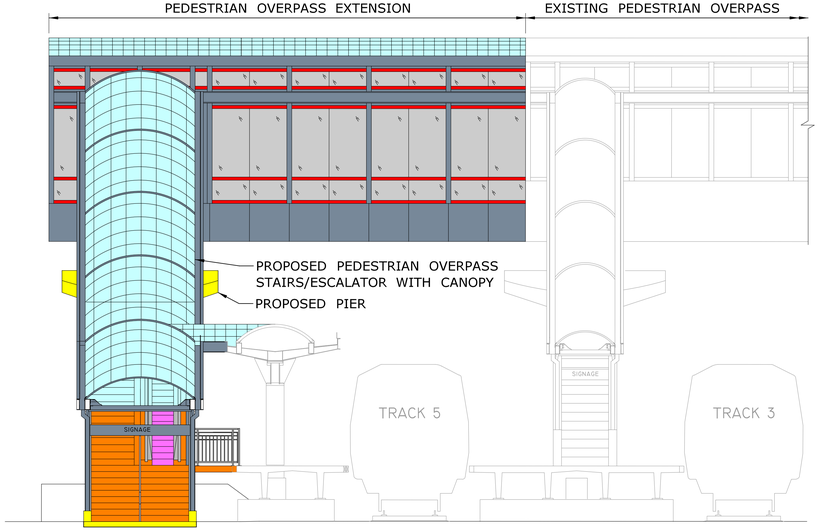

END ELEVATION

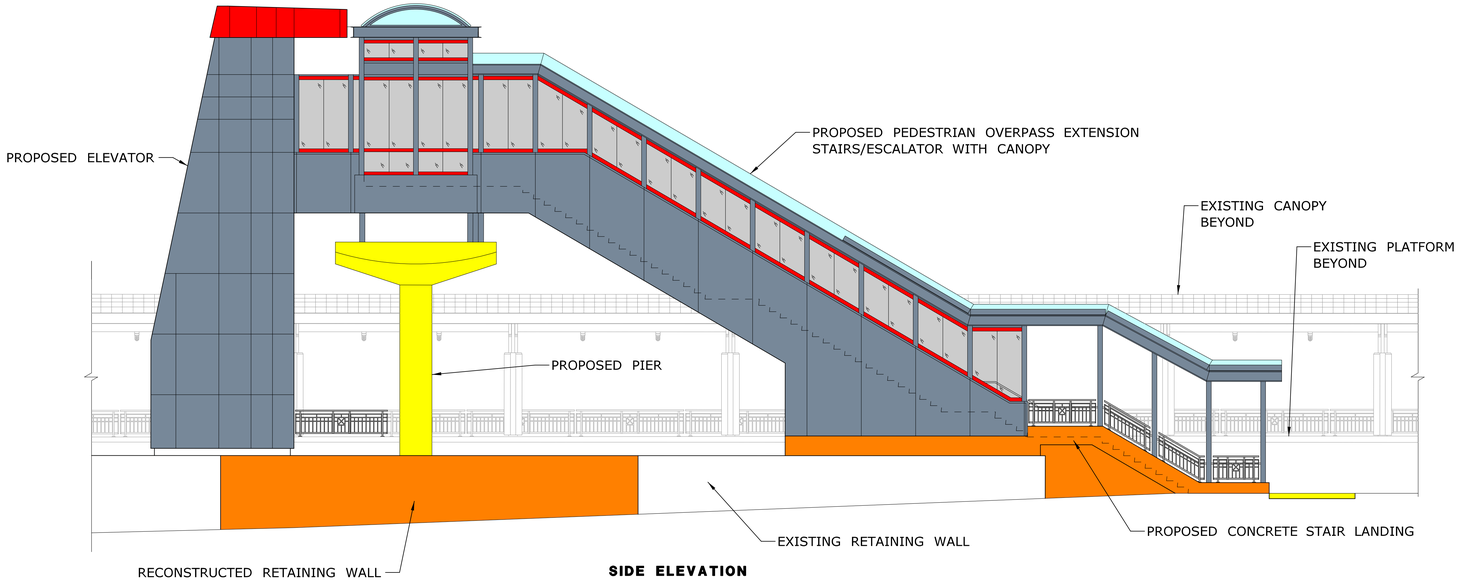

SIDE ELEVATION

STAMFORD RAILROAD STATION IMPROVEMENTS
PEDESTRIAN OVERPASS EXTENSION

PARSONS BRINCKERHOFF

3/22/2013 9:06:55 AM
\\SBSMU1\DGN\Structure\CTDOT_Projects\01_DOT\Signal\MISC_Projects\Port\Public\Meeting\Presentation\Exhibit.dgn

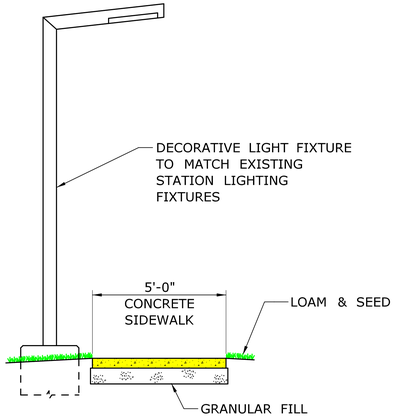

TYPICAL CONCRETE SIDEWALK

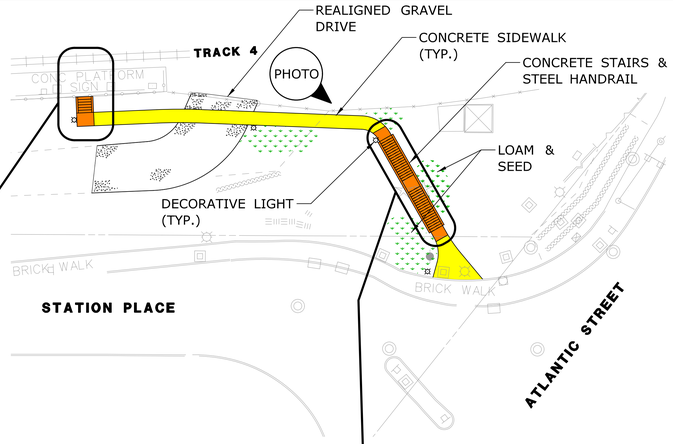

PROPOSED PEDESTRIAN WALKWAY LOCATION
(VIEW FROM PLATFORM LOOKING TOWARDS ATLANTIC STREET)

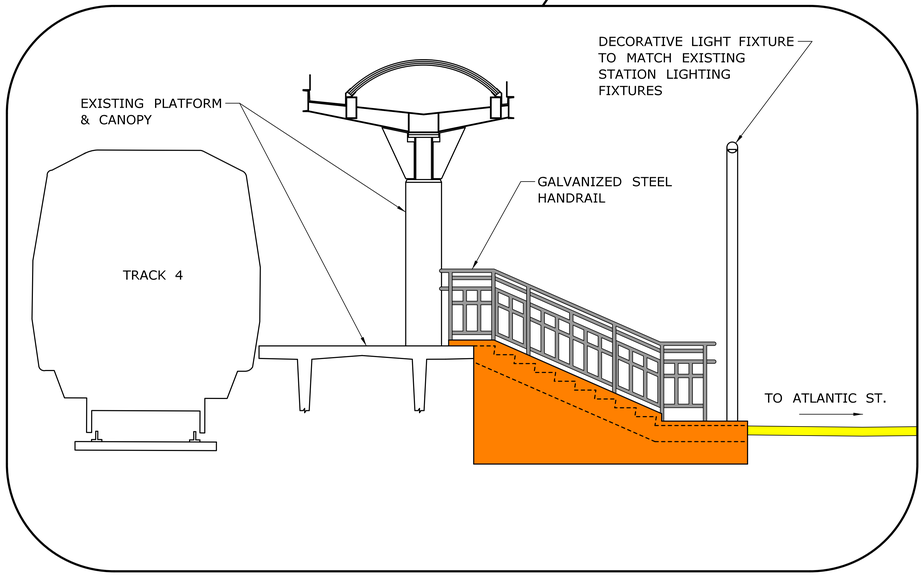

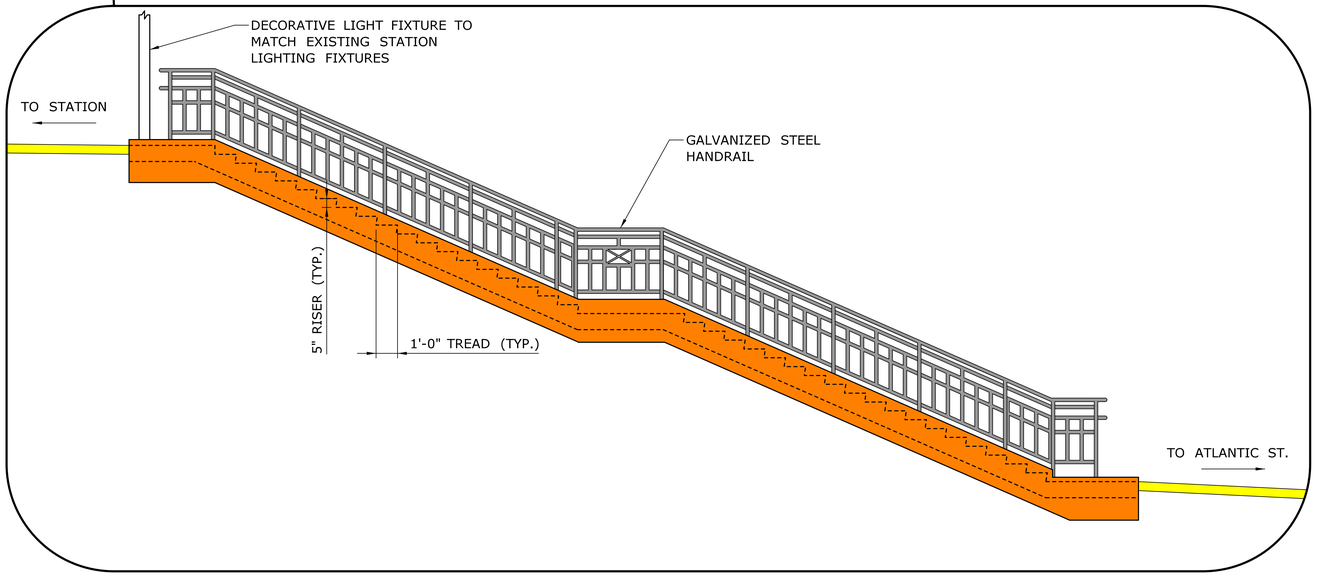

STAMFORD RAILROAD STATION IMPROVEMENTS
ATLANTIC STREET PEDESTRIAN CONNECTION

LEGEND
- CONCRETE SIDEWALK
- CONCRETE STAIRS

PARSONS BRINCKERHOFF

3/22/2013 9:56:17 AM
\\3000fs1\001\Jobs\ct\70DF_Projects\01_STAFiles\MSs_Presentations\Public\Meeting Boards\Ped-Exhibit.dgn