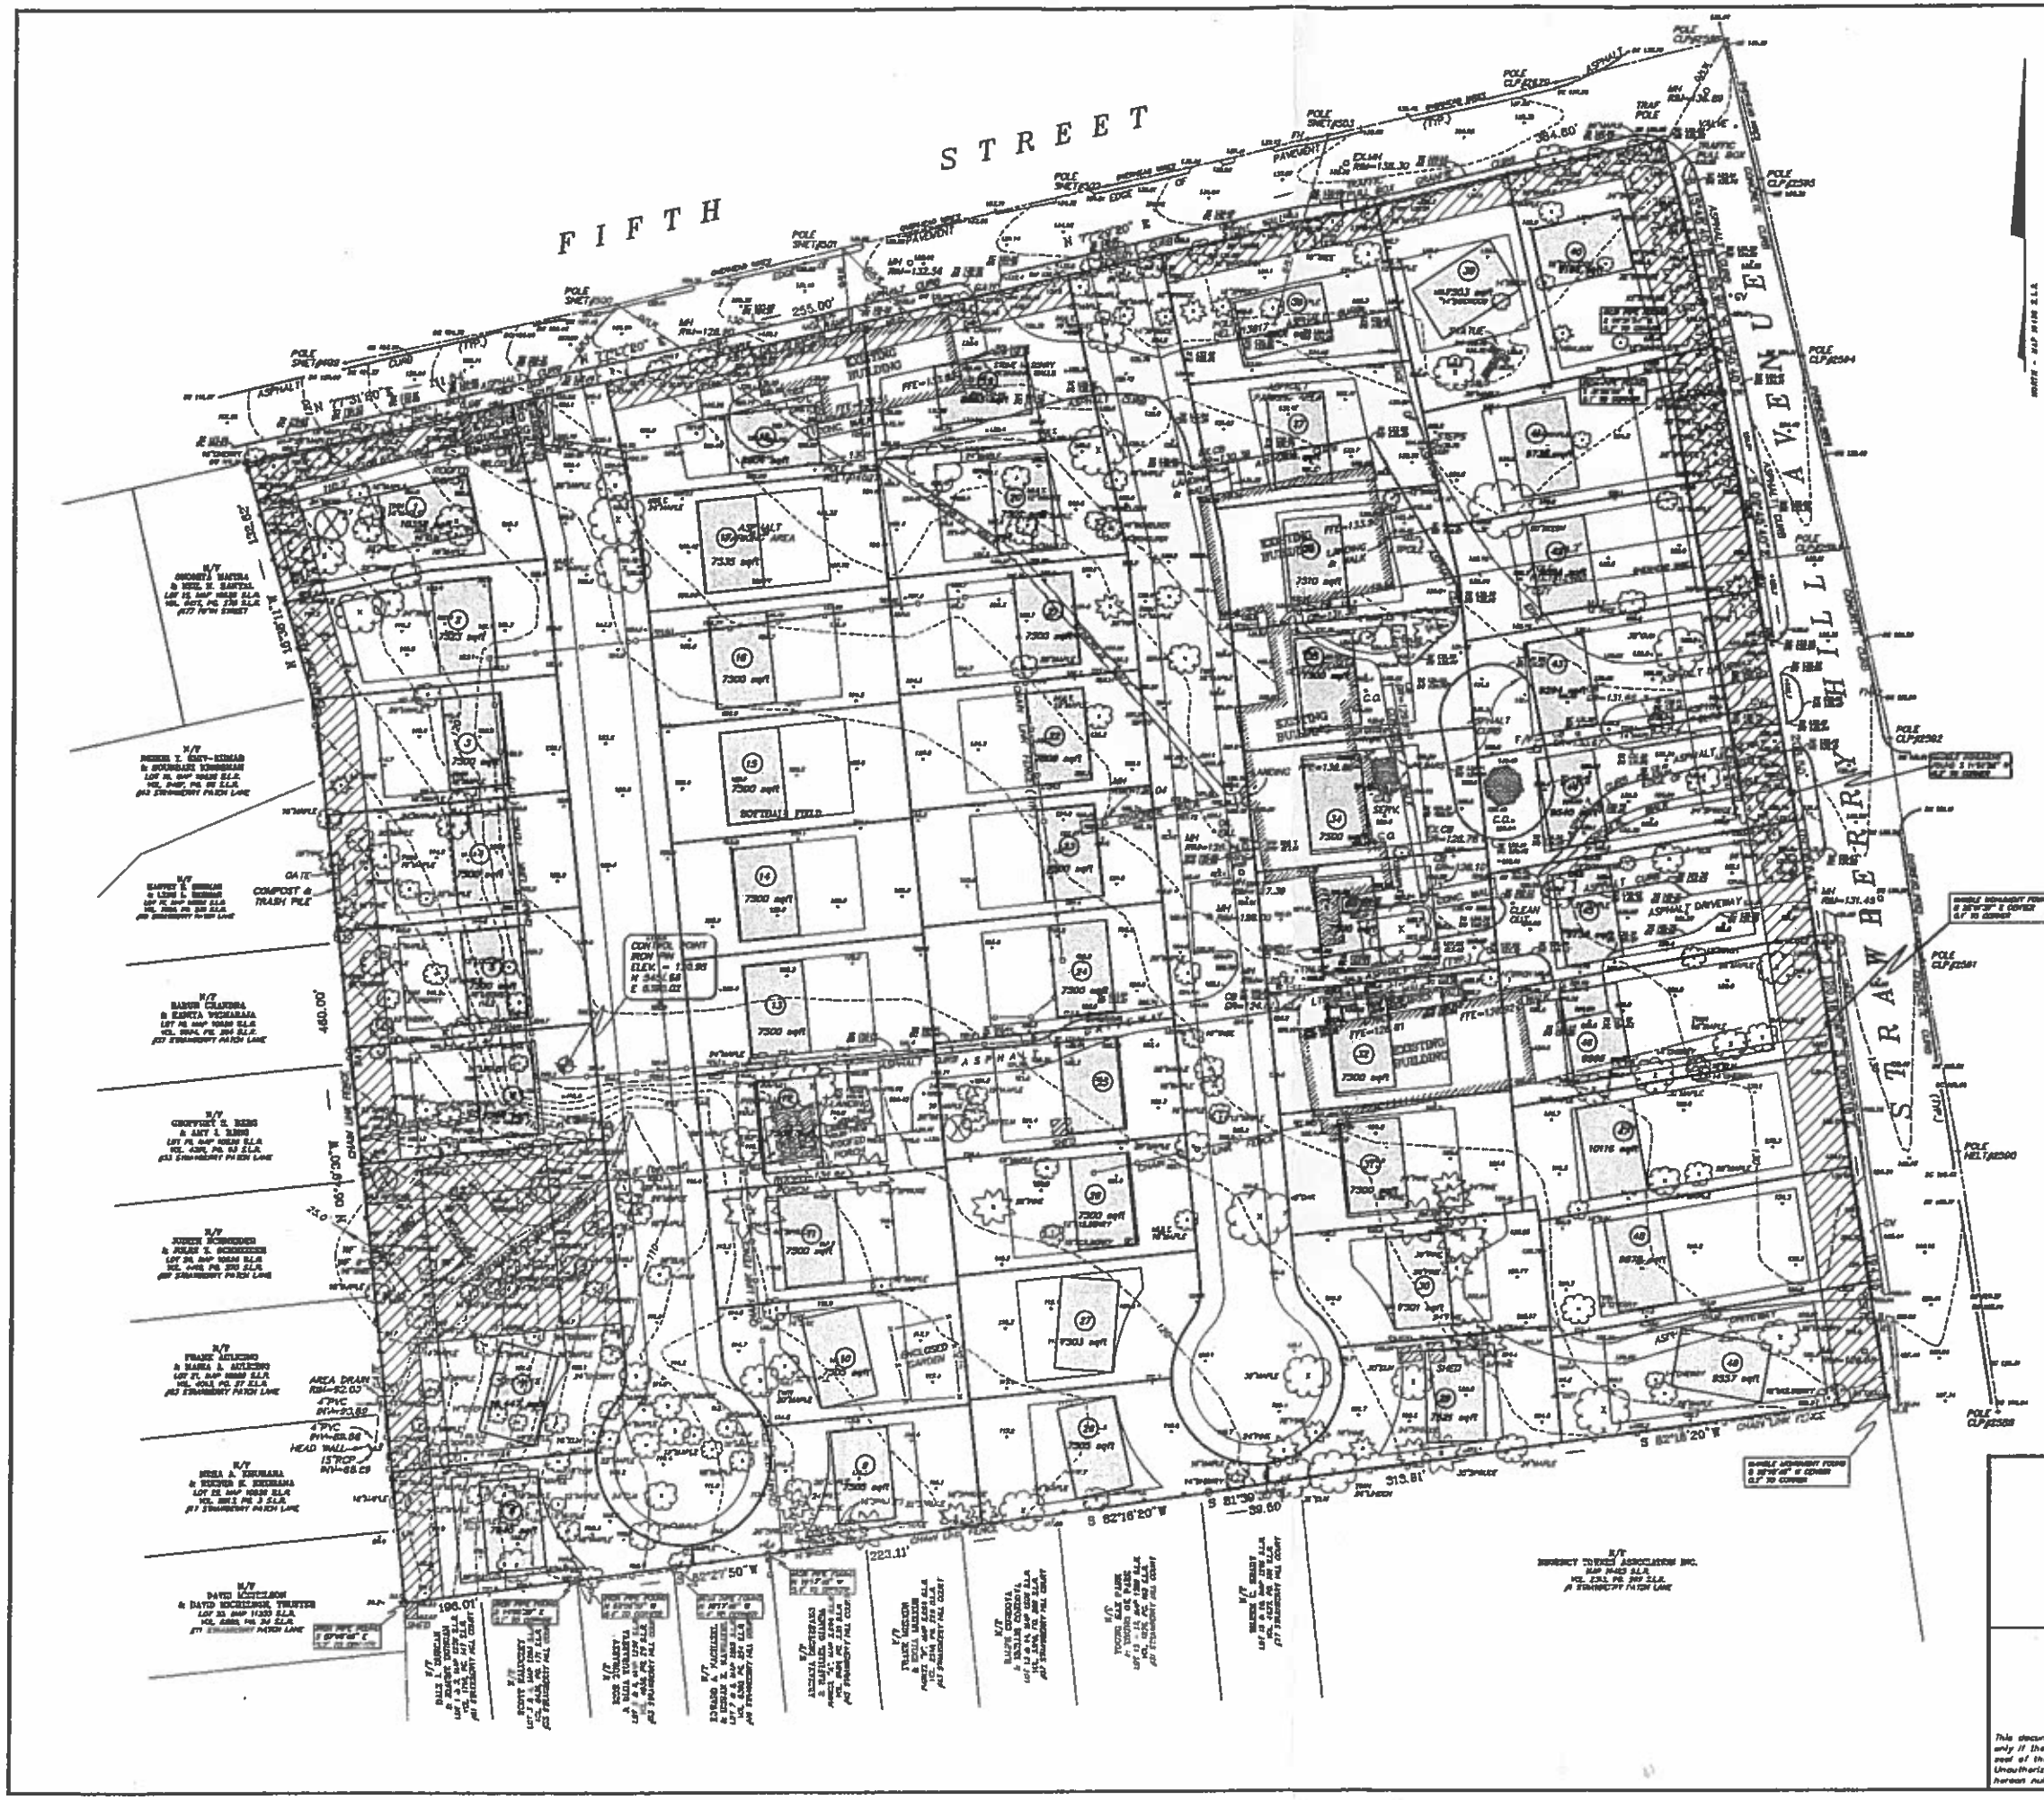

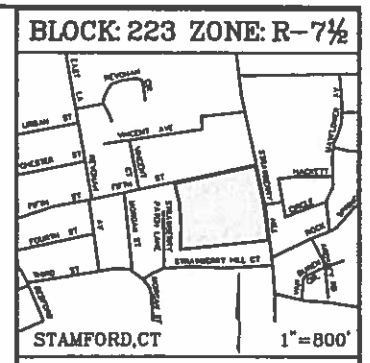

THIS DRAWING IS TO ILLUSTRATE A CONVENTIONAL SUBDIVISION AND SHALL NOT BE USED FOR CONSTRUCTION. NO CONSTRUCTION SHALL BEGIN PRIOR TO OBTAINING ALL NECESSARY PERMITS AND APPROVALS.

ZONING DATA TABLE	
SETBACK MINIMUM REQUIREMENTS	
FRONT YARD	30 FT
ONE SIDE YARD	6 FT
BOTH SIDES YARD	12 FT
REAR YARD	30 FT

LOT AREA = 472,342 SQFT. 10.8435 AC

OPEN SPACE = 10%

CONVENTIONAL SUBDIVISION

Prepared For

Sisters of St. Joseph

Displaying

200 Strawberry Hill Ave.

Stamford, CT

JOB NO.: 6933-1	DATE: 01/30/07	DRAWING NO.
DRAWN BY: LPD	CHECKED BY:	SE-1
SCALE: 1" = 40' (0 40 80)		6933SE1.DWG

This document and copies thereof are valid only if they bear the signature and embossed seal of the designated licensed professional. Unauthorized alterations render any declaration hereon null & void.

Redniss & Mead
ENGINEERS - PLANNERS - SURVEYORS - ENVIRONMENTAL CONSULTANTS
22 FIRST STREET - STAMFORD, CONNECTICUT 06905 - TEL: 327-0500 FAX: 357-1018