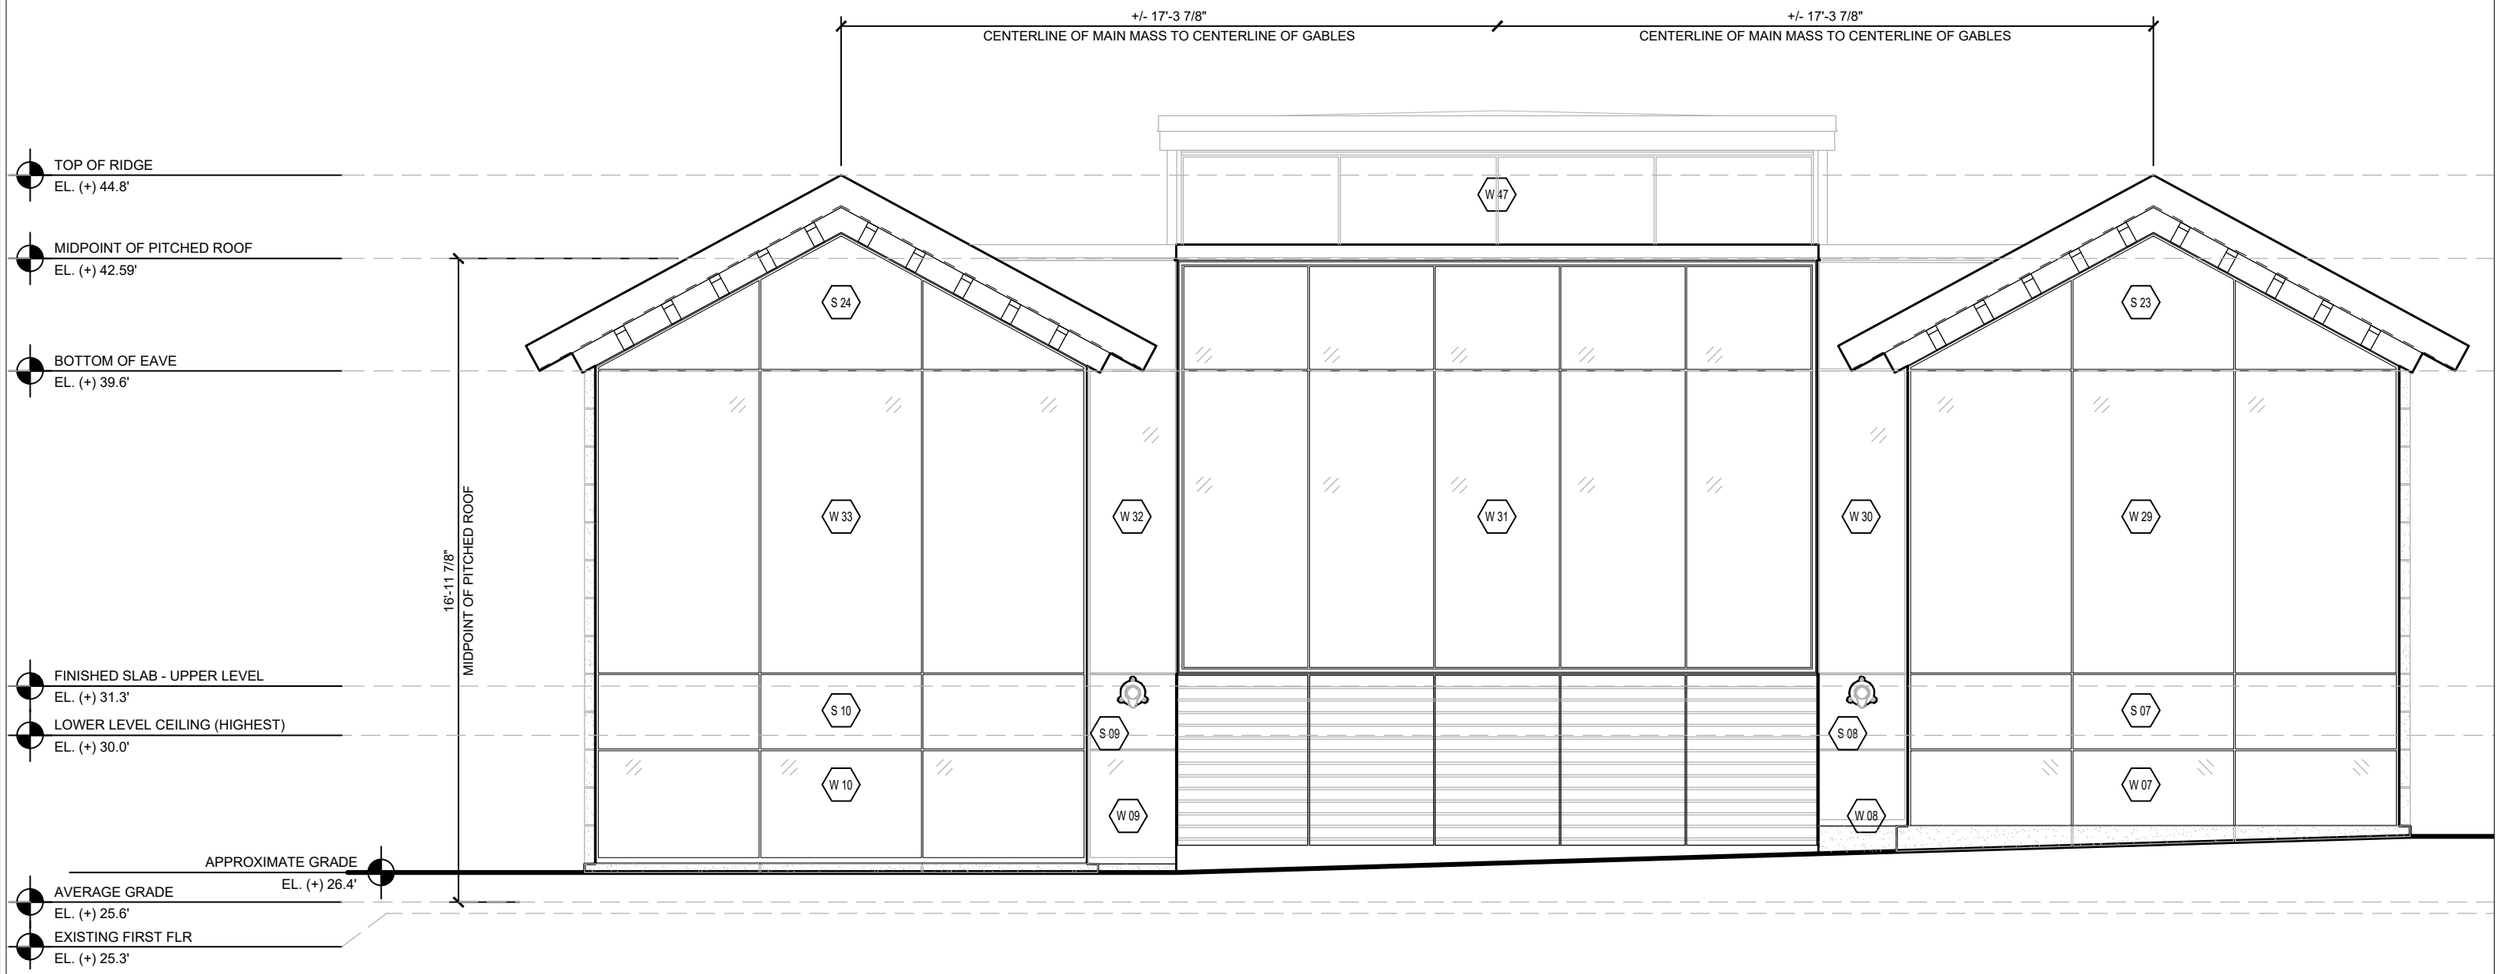

THE STEVEN & ALEXANDRA COHEN FOUNDATION

72 CUMMINGS POINT ROAD
STAMFORD, CONNECTICUT

BUILDING HEIGHT DOCUMENTATION

SCALE: 1/4" = 1'-0"

JULY 31, 2025

BURR SALVATORE ARCHITECTS AND NEIL HAUCK ARCHITECTS

815 BOSTON POST ROAD | DARIEN, CONNECTICUT

REVIEWED BY:

DRAWN BY:

© 2025 BURR SALVATORE ARCHITECTS