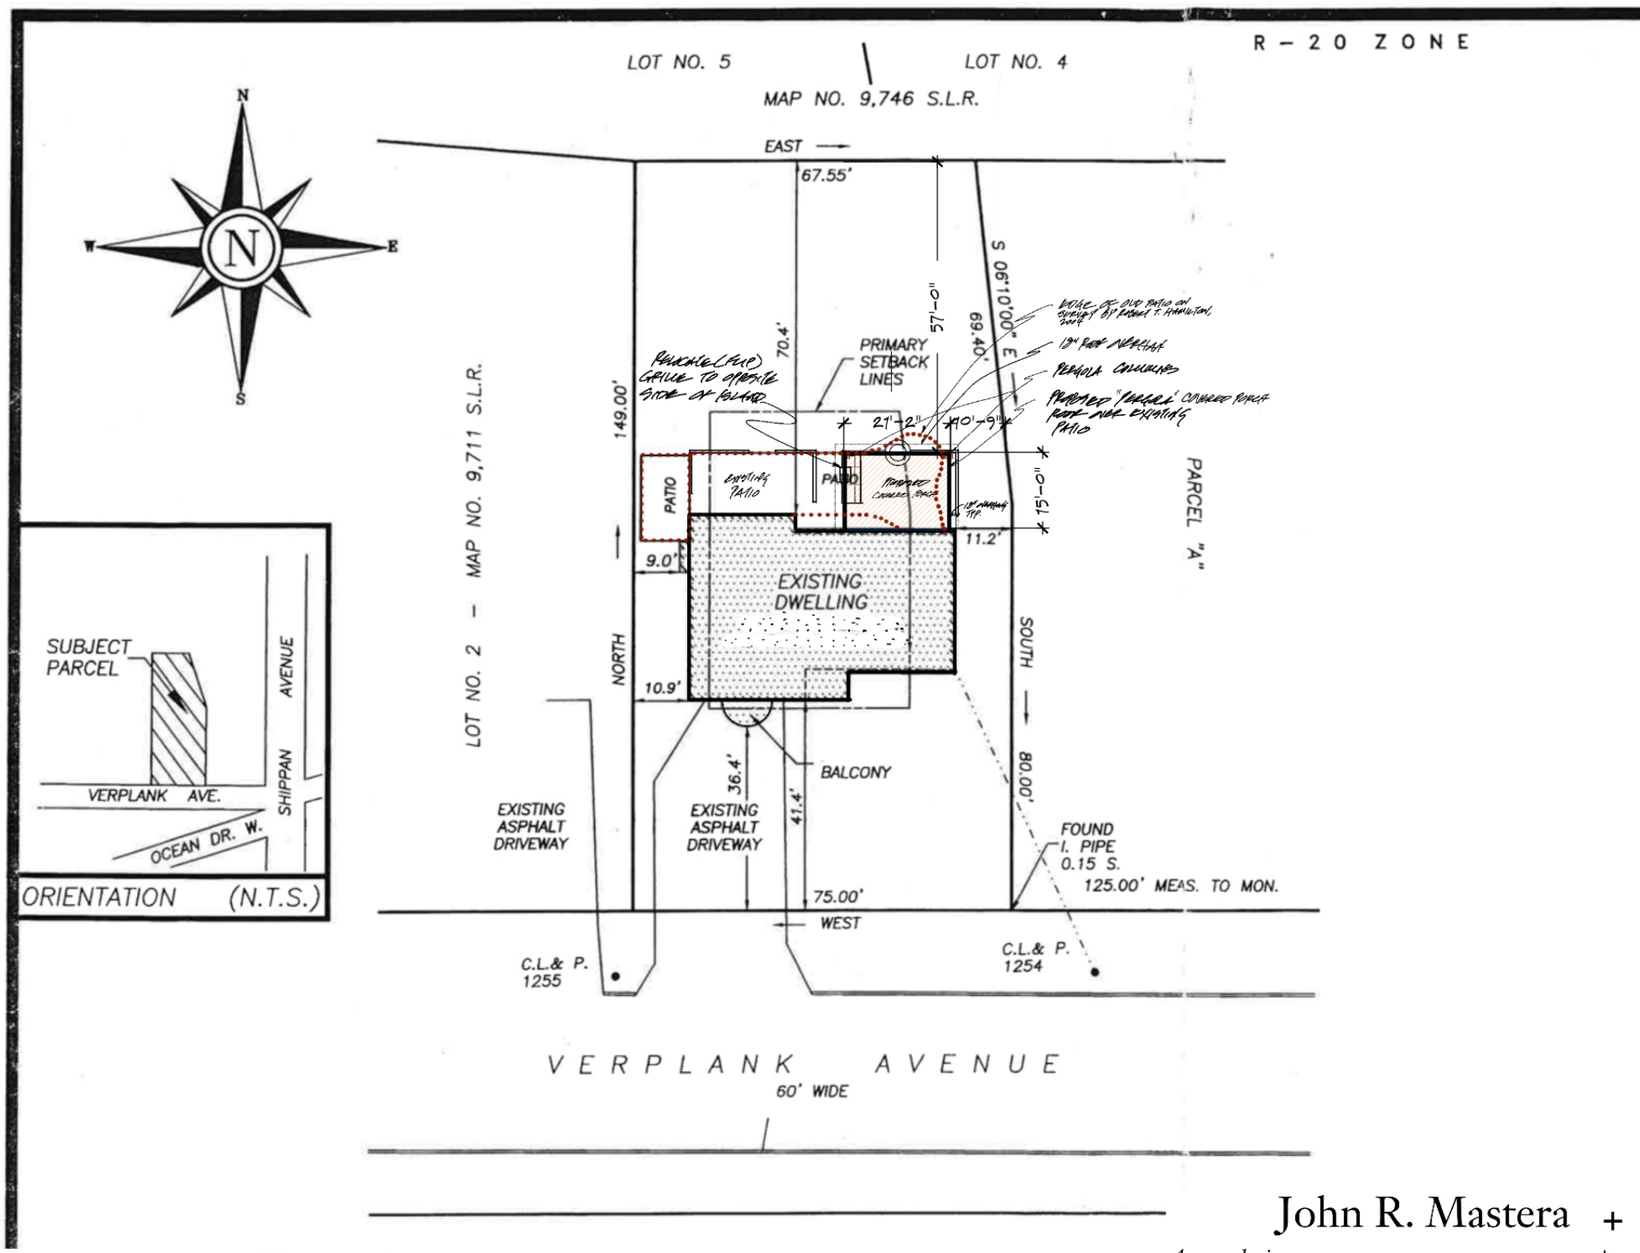

1/JK PROPOSED PERGOLA PLAN 1"=30'
BERGLUND RESIDENCE 5/20
STAMFORD, CONNECTICUT

John R. Mastera + Associates
Architects
New York
New York 10018
212 840 0004
New Canaan
Connecticut 06840
203 966 6696