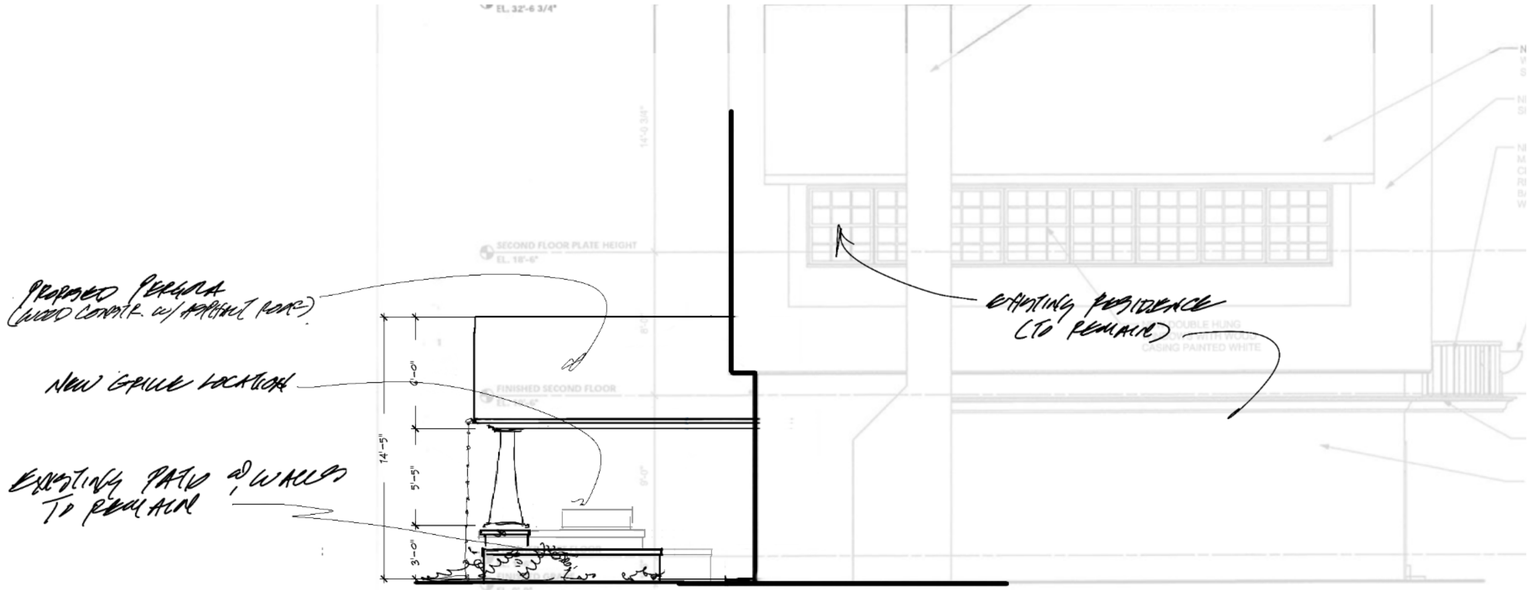

3/3k PROPOSED PERGOLA WEST ELEV. 1/4"=1'-0"
BERGLUND RESIDENCE, STAMFORD, CT 6/26

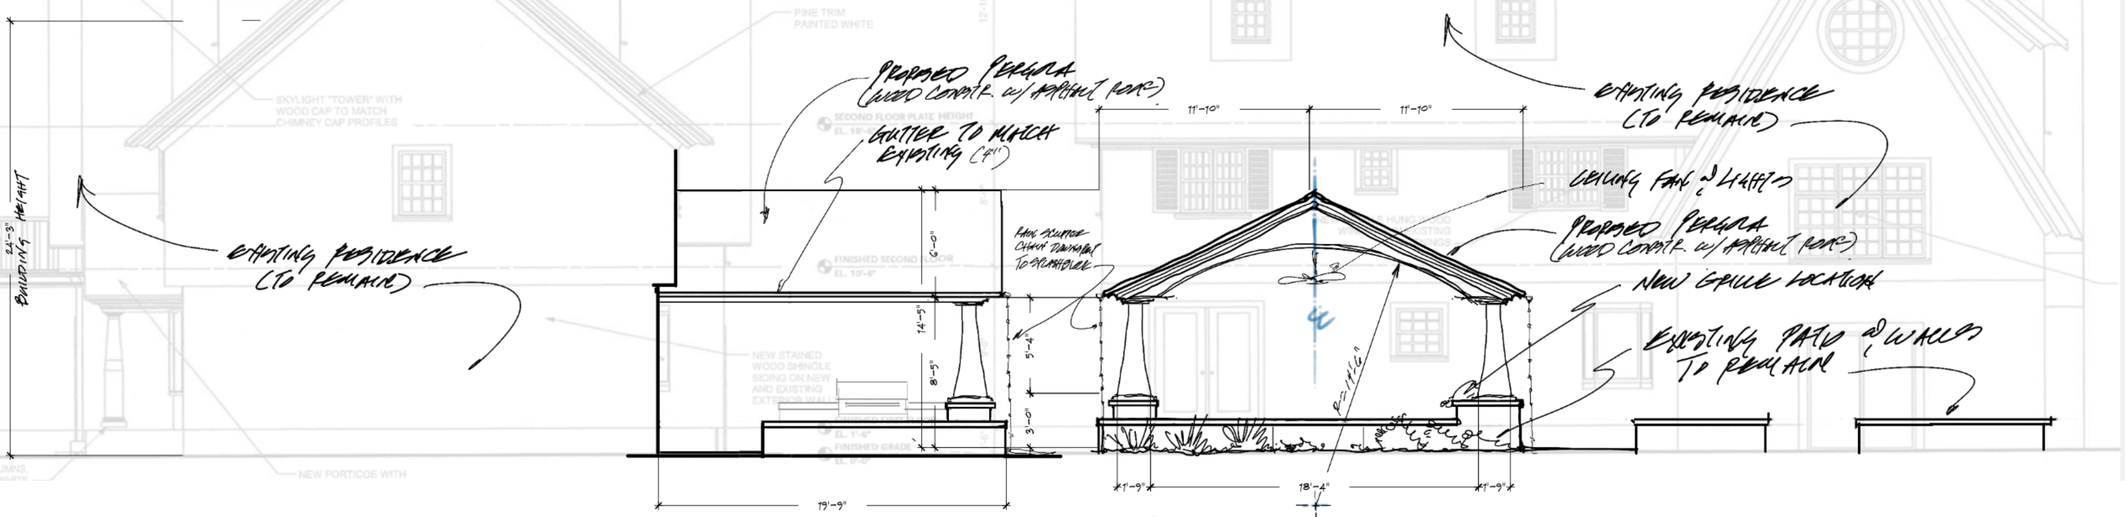

2/3k PROPOSED PERGOLA EAST ELEV. 1/4"=1'-0"
BERGLUND RESIDENCE, STAMFORD, CT

1/3k PROPOSED PERGOLA NORTH ELEV 1/4"=1'-0"
BERGLUND RESIDENCE, STAMFORD, CT 9/26

John R. Mastera + Associates
Architects
New York
New York 10018
212 840 0004
New Canaan
Connecticut 06840
203 966 6696