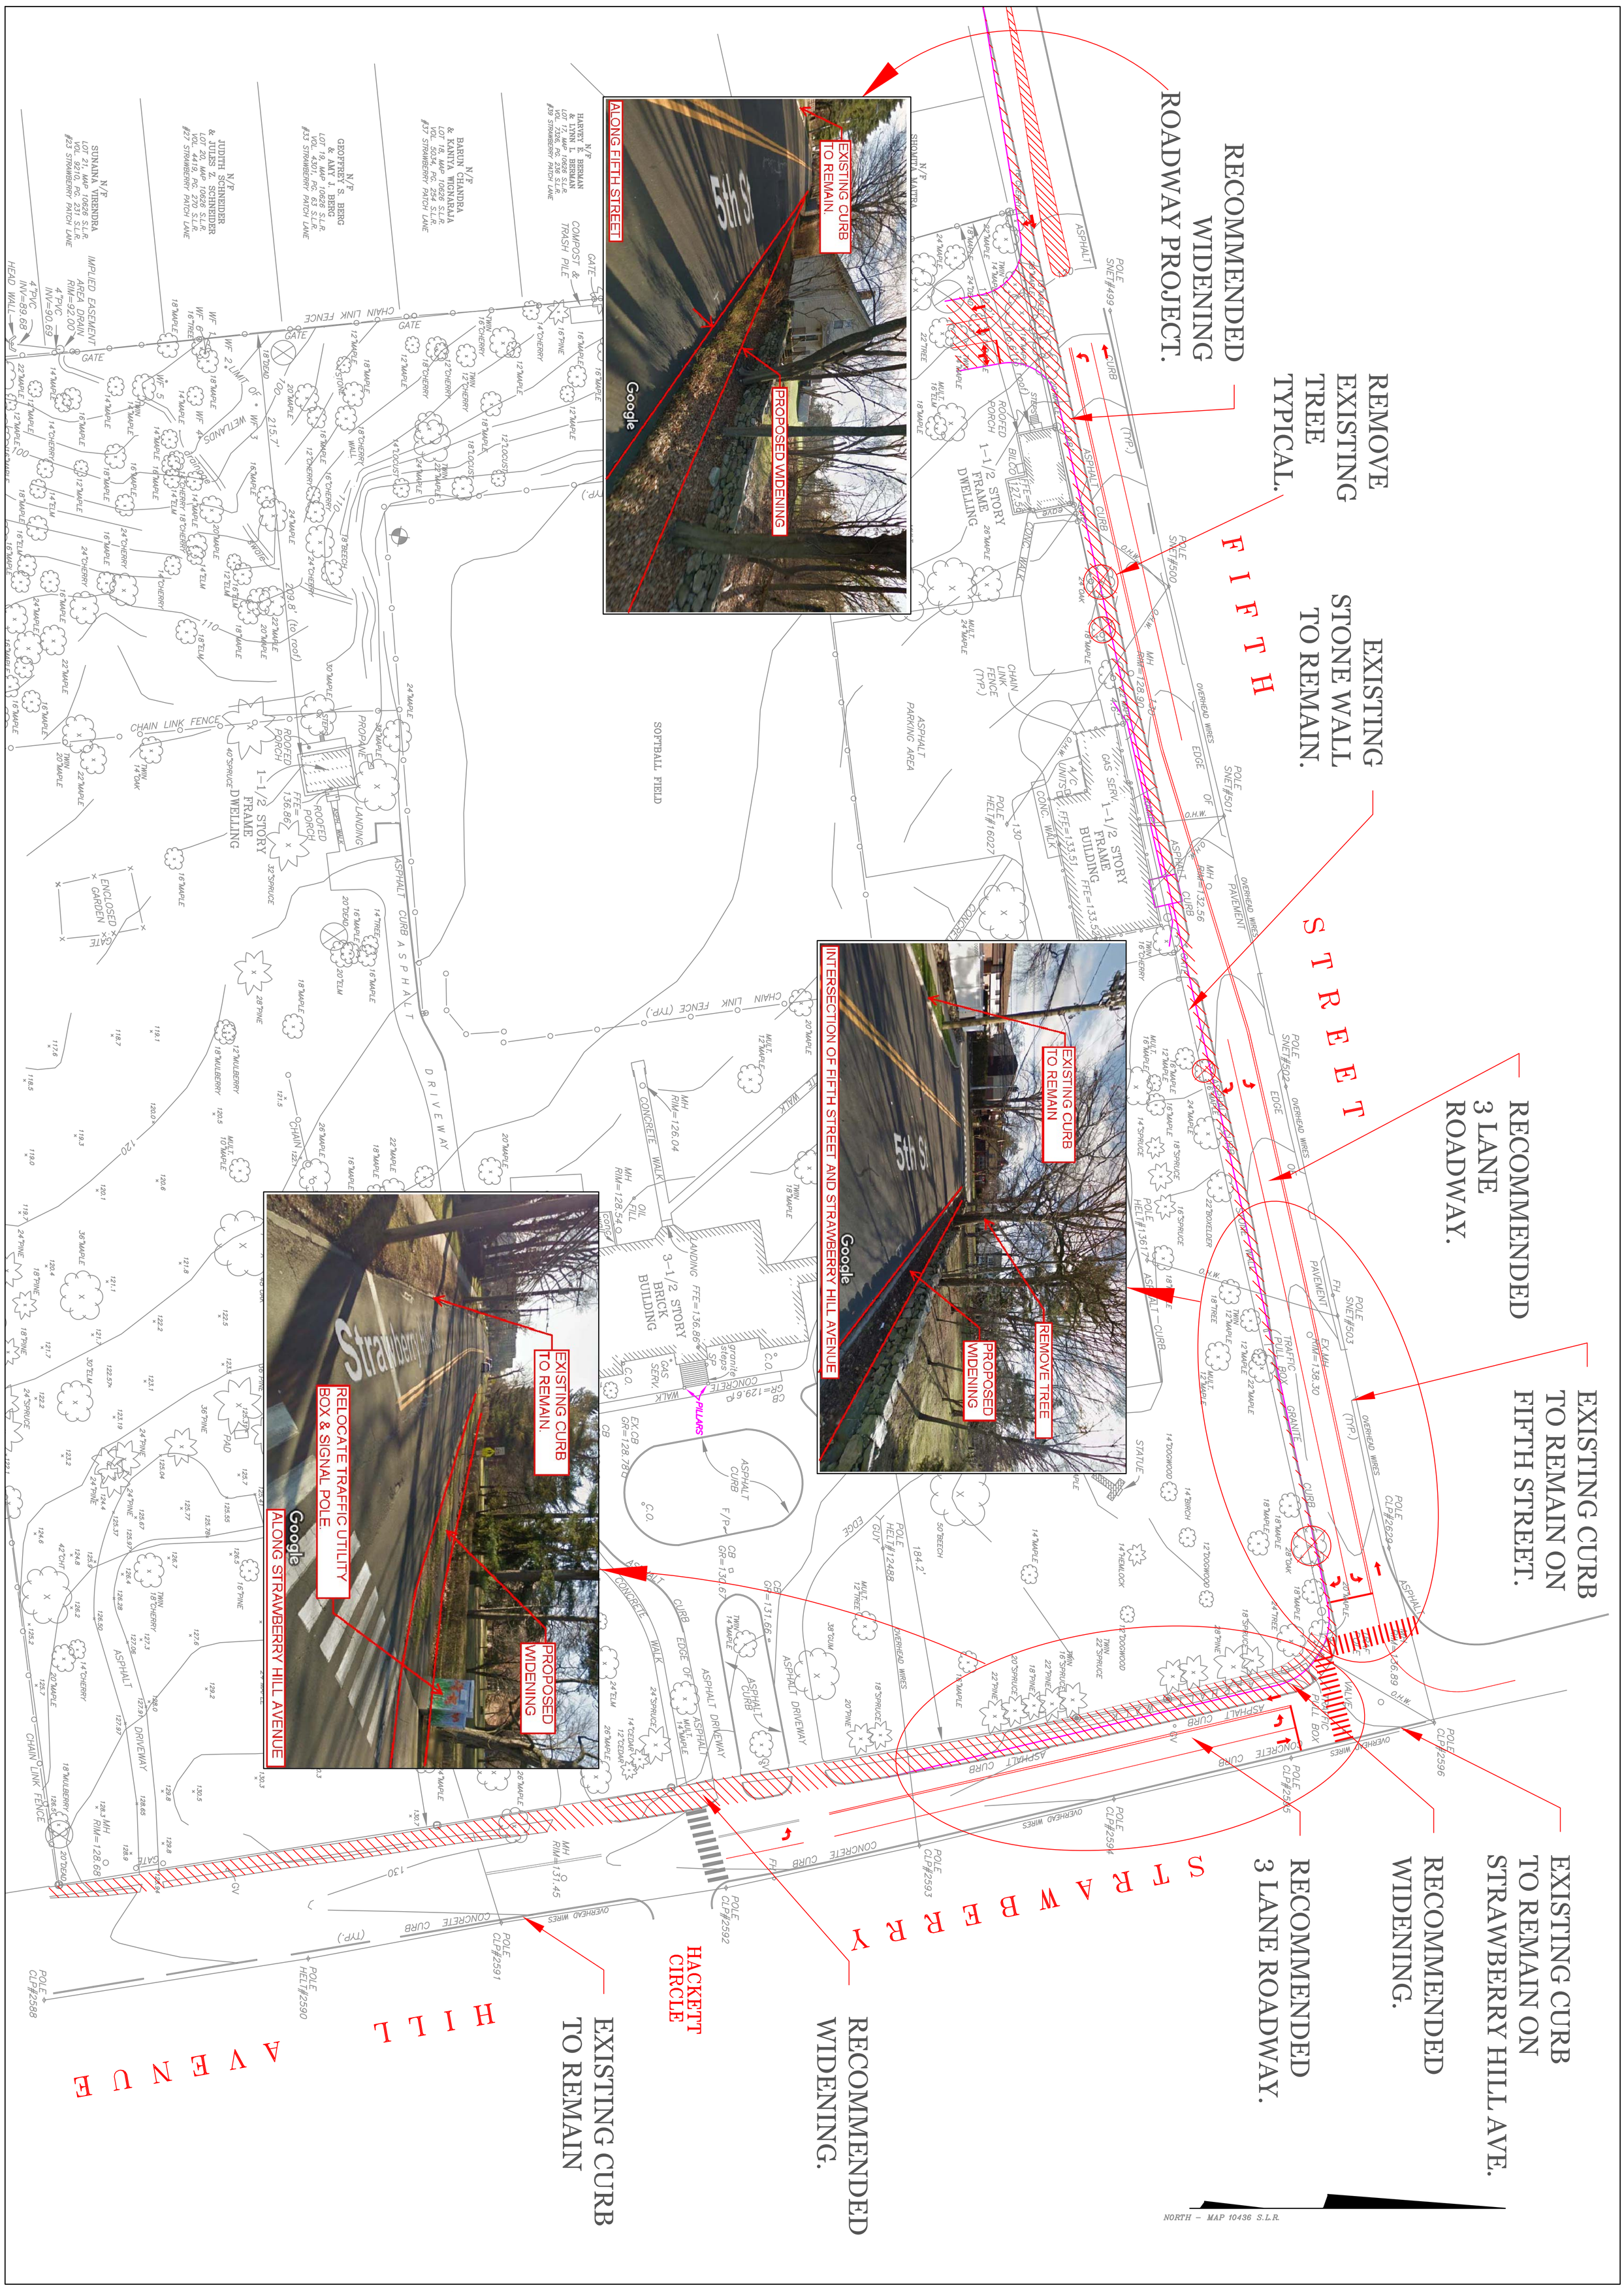

CITY OF STAMFORD: ENGINEERING BUREAU

PROPOSED K-8 SCHOOL

200 STRAWBERRY HILL AVENUE