STATE PROJECT NO. 135-0287
INTERSECTION IMPROVEMENTS ON ROUTE 106 (COURTLAND AVE) AT U.S. ROUTE 1 (EAST MAIN STREET) AND HAMILTON AVENUE
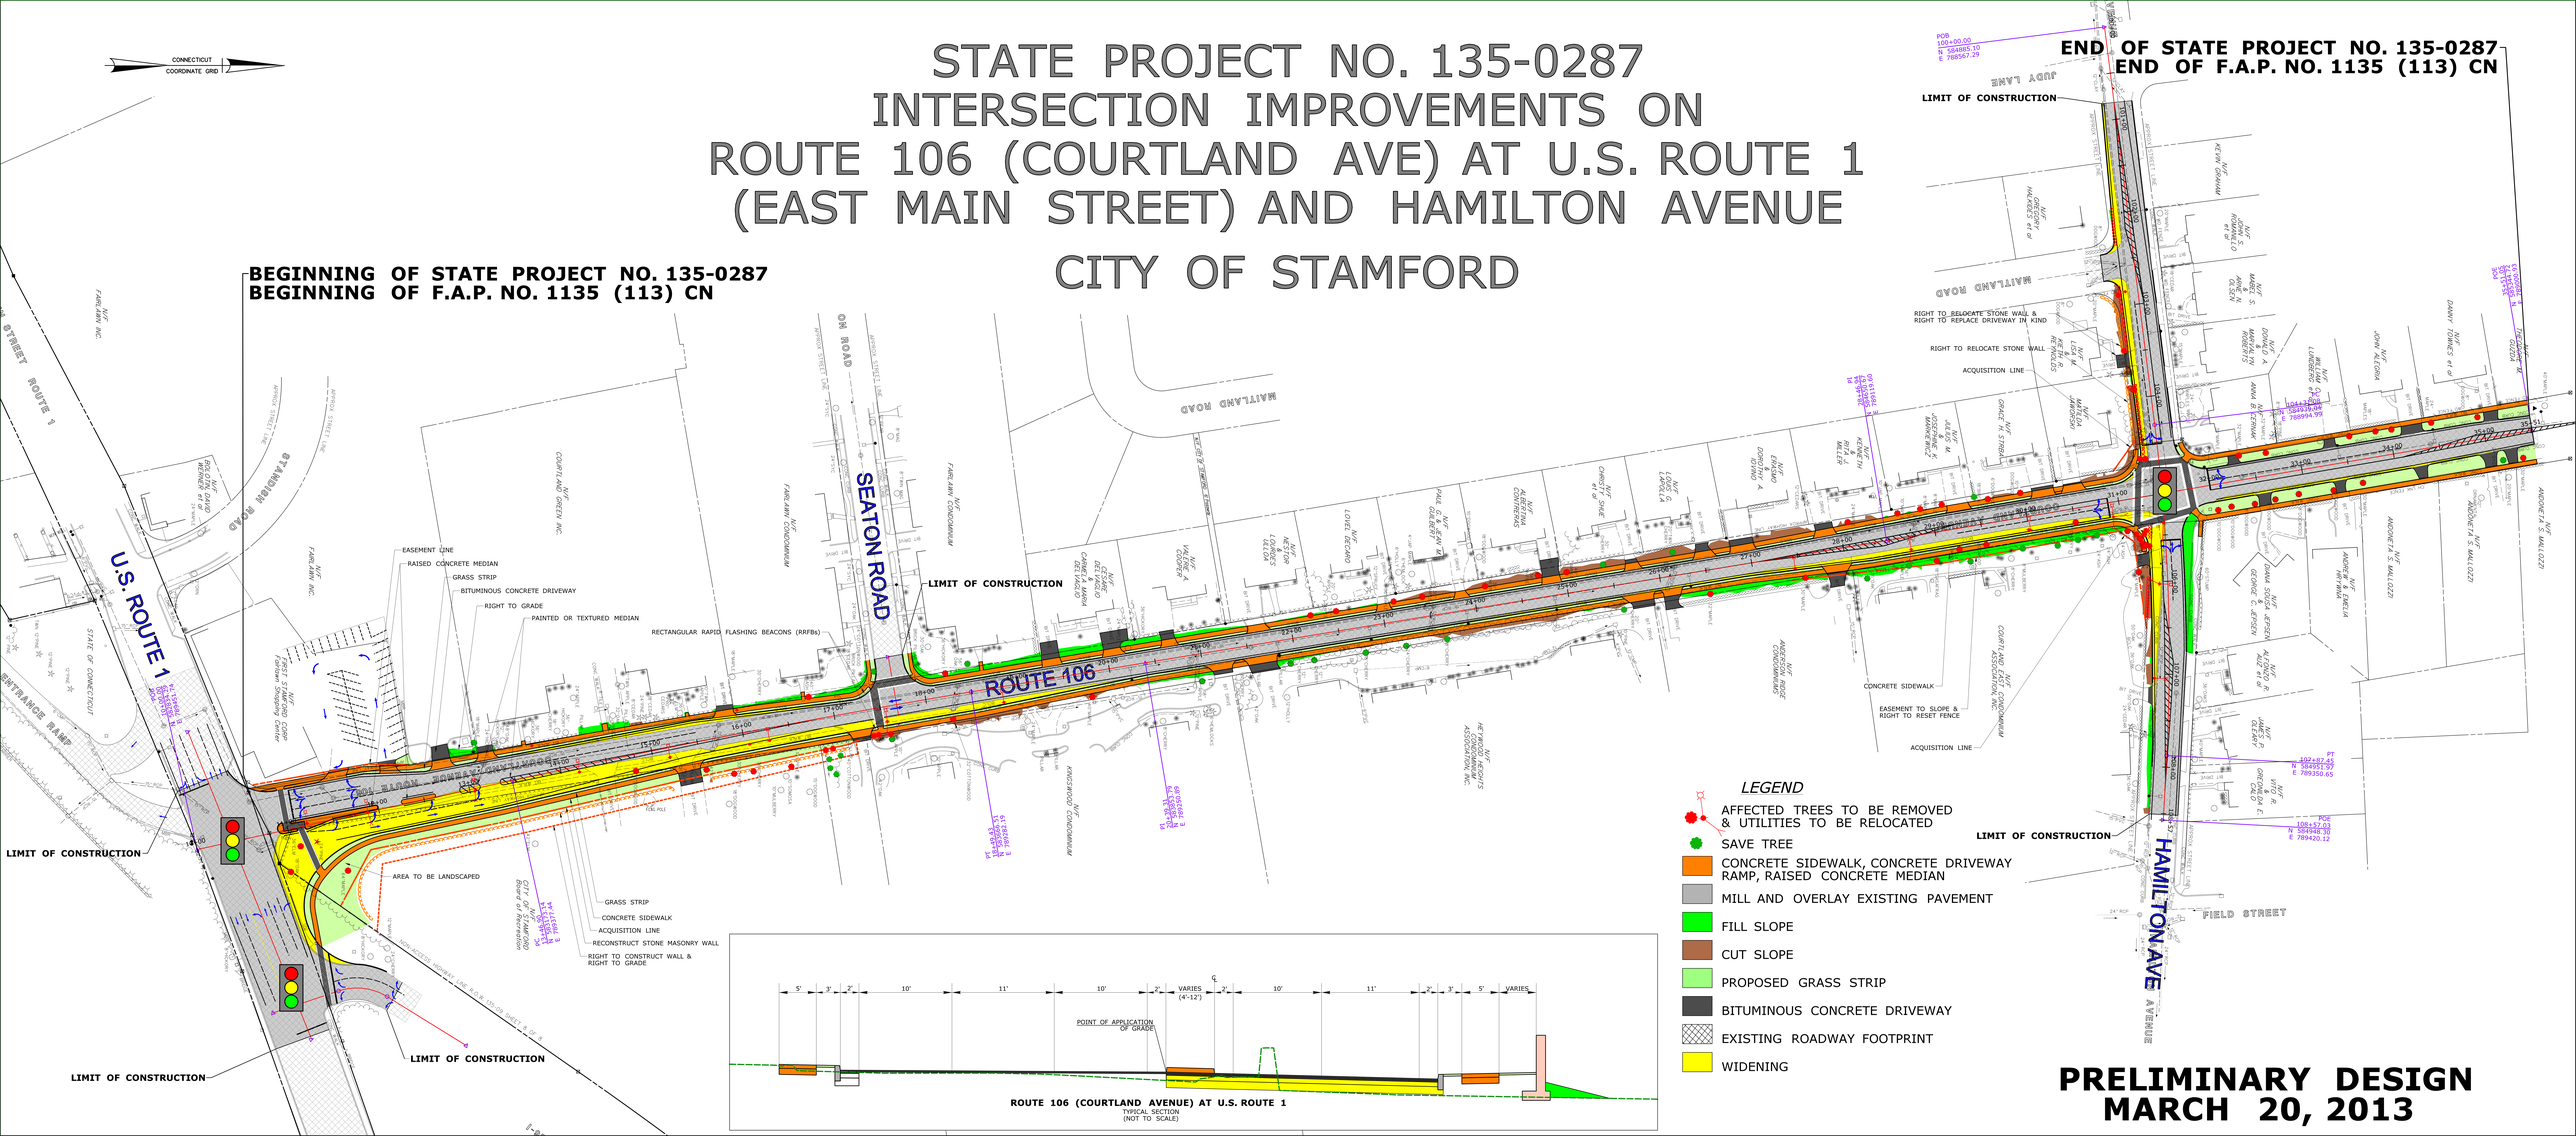
CITY OF STAMFORD